RECEIVED

SEP 22 2011

LOUDOUN COUNTY
DEPARTMENT OF PLANNING

COUNTY OF LOUDOUN
DEPARTMENT OF PLANNING

1 Harrison Street S.E. (P.O. Box 7000), Third Floor
Leesburg, Virginia 20177-7000
703-777-0246

APPLICATION FOR A CERTIFICATE OF APPROPRIATENESS
PLEASE PRINT IN INK OR USE TYPEWRITER

Applicant (Owner) David & Lisa Marvil

Mailing Address 901 Serenity Grove Terr, Purcellville, VA 20132

Phone Number _____ Email Address _____

Applicant Representative (Contact Person) same as above

Address Same as above

Phone Number _____ Email Address _____

Project Location (Physical Address) _____

Tax Map/Parcel (PIN) Number 492-36-1990

Size of Parcel _____

Election District _____

Brief Project Description see attached SOJ

The information in this application is accurate to the best of my knowledge. I understand that the County may deny, approve, or conditionally approve that for which I am applying.

Applicant's Signature _____ Date 9/22/11

Owner: I have read this completed application, understand its intent, and freely consent to its filing. Furthermore, I grant permission to the Departments of Planning and Building and Development and other authorized government agents to enter the property and make such investigations as they deem necessary.

Owner's Signature _____ Date 9/22/11

Application Received By _____ Date 9/22/11

Application Number _____

Fee _____

Receipt Number _____

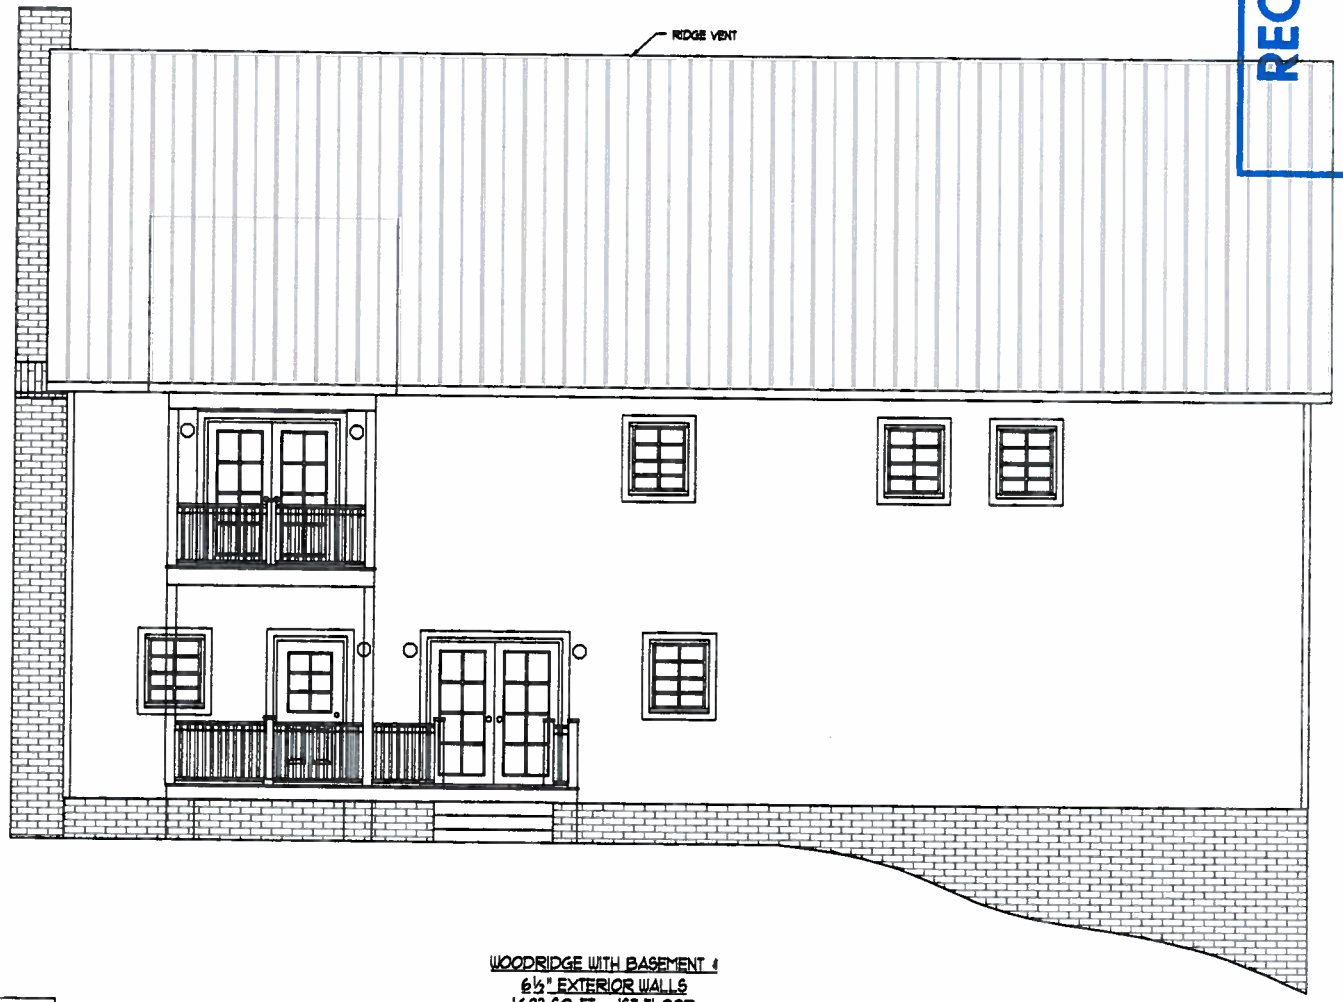

RECEIVED
SEP 22 2011
LOUDOUN COUNTY
DEPARTMENT OF PLANNING

WOODRIDGE WITH BASEMENT &
6½" EXTERIOR WALLS
1,682 SQ. FT. - 1ST FLOOR
1,682 SQ. FT. - 2ND FLOOR
MARVIL
CUSTOMER - MARVIL

NOTE:
PORCHES, DECKS AND/OR GARAGE TO BE THE DECISION OF THE BUILDER OR OWNER PER LOCAL CODES & REQUIREMENTS.

Cardinal Homes | BetterLiving

REVISIONS			
1	7-28-11 JH	4	
2	9-13-11 JH	5	
3		6	

Drawn By: J. Hughes	Plot No.: 21123	FP. NO. –
Scale: 1/4" = 1'-0"	Sheet: 1.3 OF 6	S. O. # –
Date: July 26, 2011	Sheet No.: 1.3	

RECEIVED
SEP 22 2011
LOUDOUN COUNTY
DEPARTMENT OF PLANNING

WOODRIDGE WITH BASEMENT &
6½" EXTERIOR WALLS
1,682 SQ. FT. - 1ST FLOOR
1,682 SQ. FT. - 2ND FLOOR
MARVIL
CUSTOMER - MARVIL

NOTE:
PORCHES, DECKS AND/OR GARAGE TO BE THE DECISION OF THE BUILDER OR OWNER PER LOCAL CODES & REQUIREMENTS.

Cardinal Homes

BetterLiving

REVISIONS			
1	7-28-11 JH	4	
2	9-13-11 JH	5	
3		6	

Drawn By: J. Hughes	Print No: 21123	FP. NO. –
Scale: 1/4" = 1'-0"	Sheet: 1.3 OF 6	S. O. # –
Date: July 28, 2011	Sheet No.: 1.3	