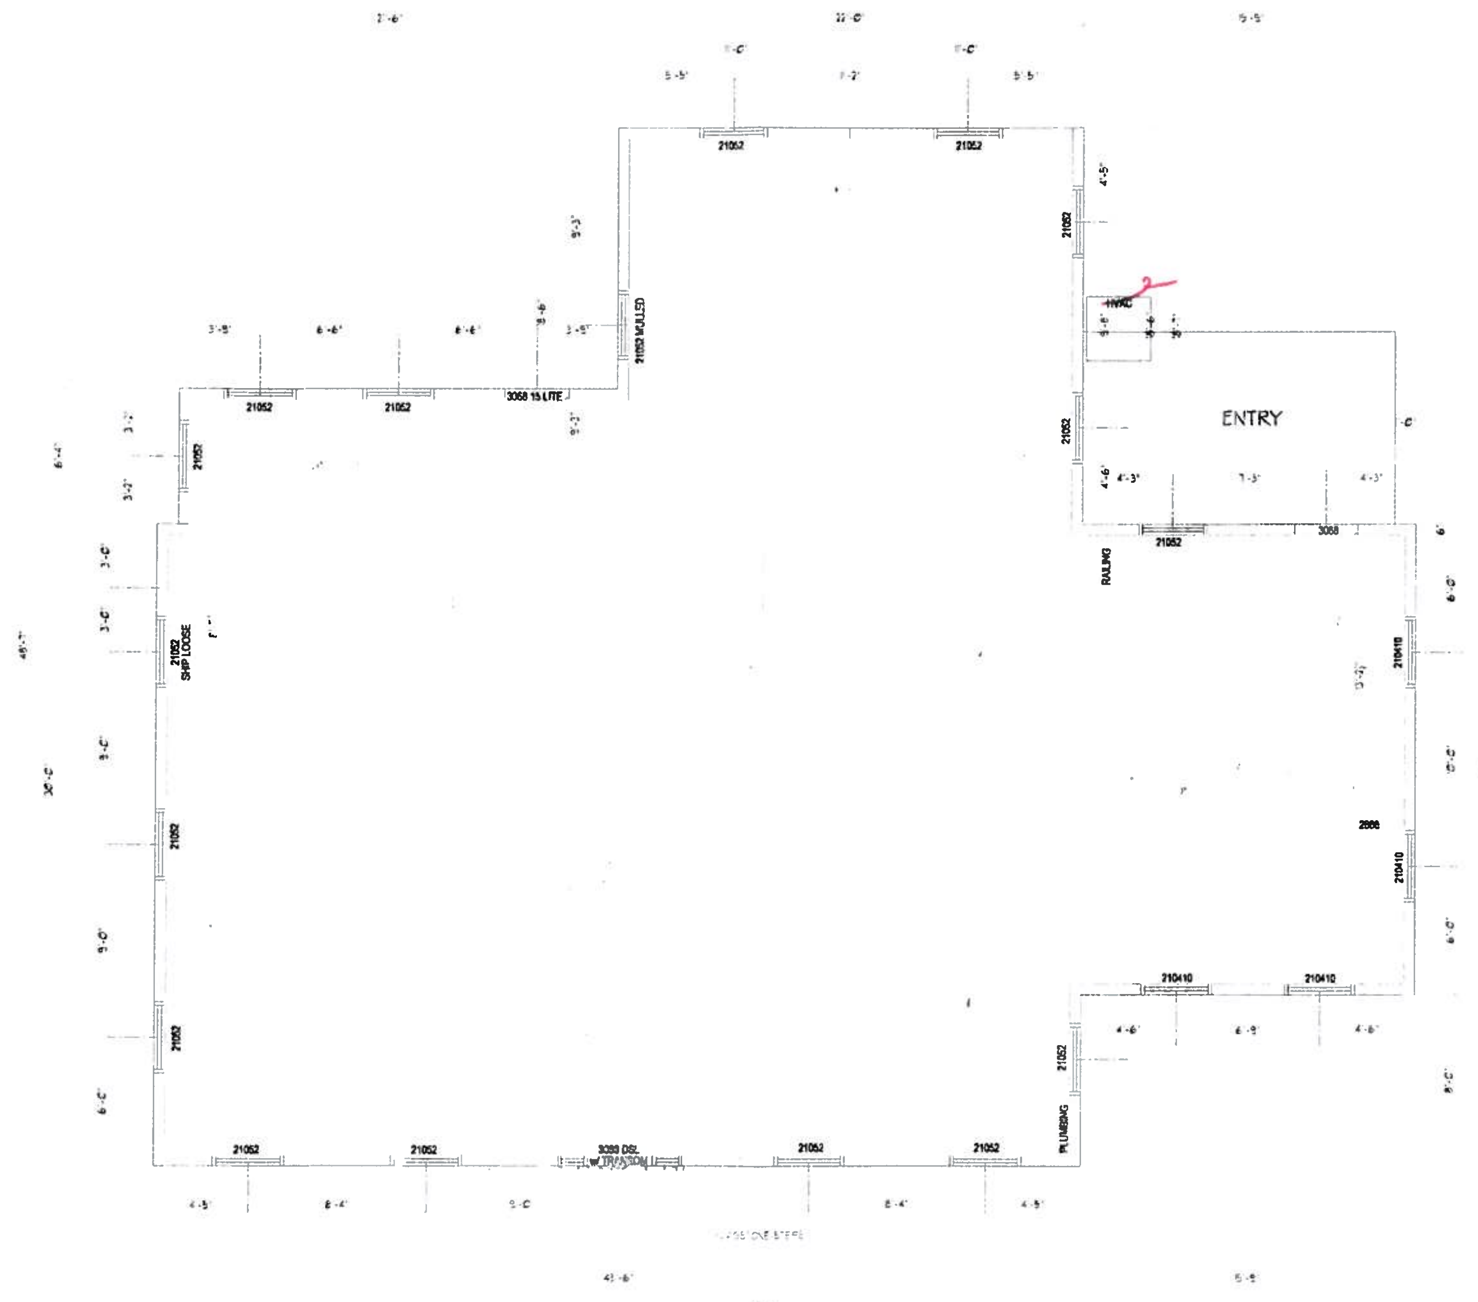

MAIN FLOOR PLAN

RESIDENCE FOR MILAR MADISON

SCALE: 1/4" = 1'

4-23-10

RECEIVED

APR 23 2010

LOUDOUN COUNTY
DEPARTMENT OF PLANNING

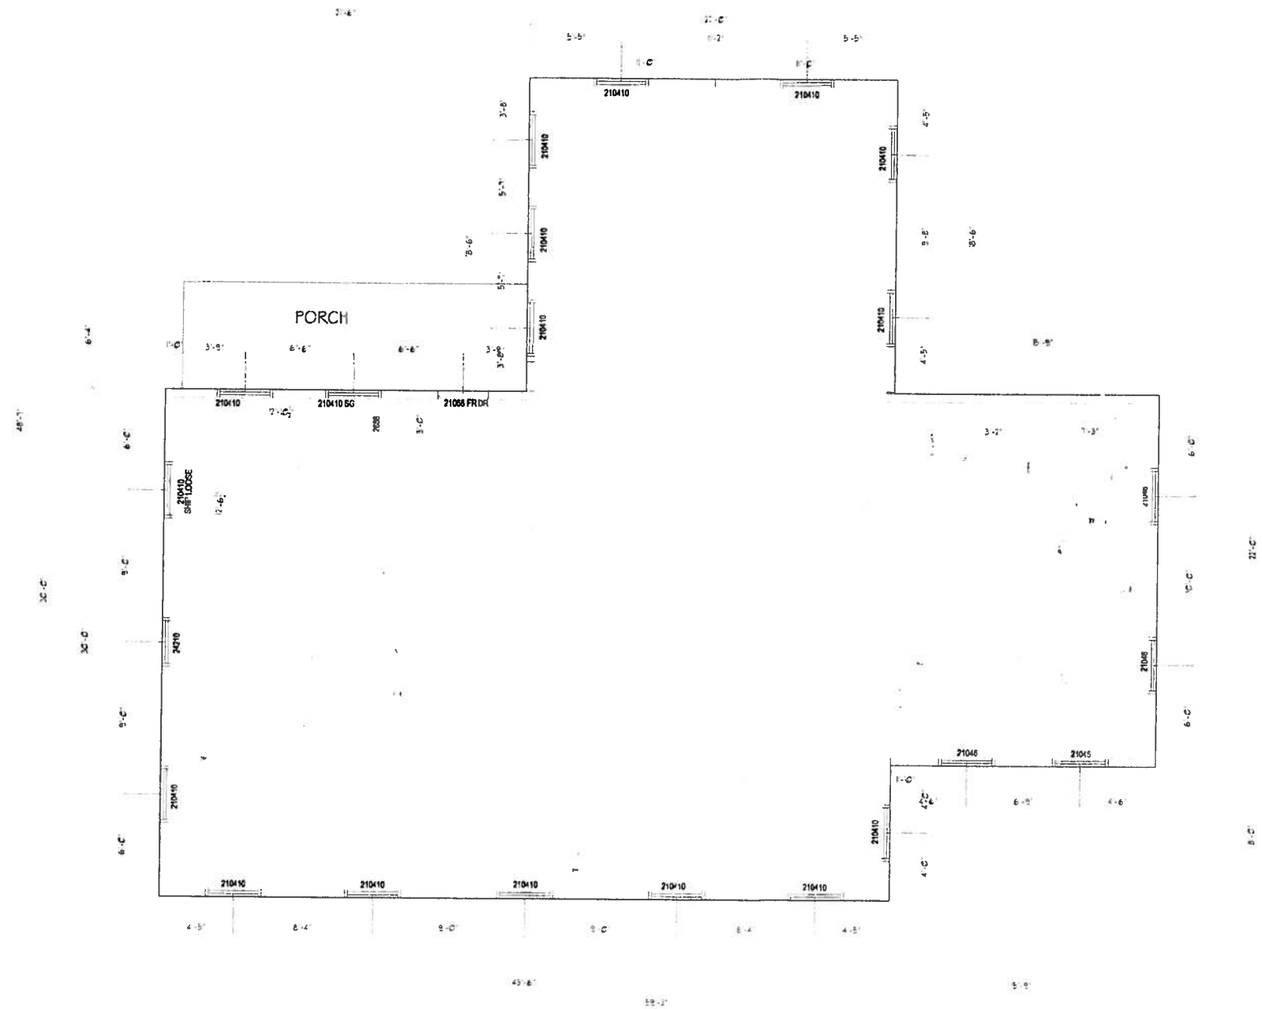

2ND FLOOR PLAN
RESIDENCE FOR MR. & MRS. MADISON
SCALE 1/4" = 1'
4-23-10

RECEIVED
APR 23 2010
LOUDOUN COUNTY
DEPARTMENT OF PLANNING

RECEIVED
APR 23 2010
LOUDOUN COUNTY
DEPARTMENT OF PLANNING

NOTE:
FINISHED GRADE ESTIMATED AND BASED ON INFO FROM LOUDOUN COUNTY MAP SYSTEM. ALL GRADES TO BE FIELD VERIFIED PRIOR TO CONSTRUCTION.

FRONT ELEVATION

RESIDENCE FOR MILARI MADISON
SCALE: 1/4" = 1'

4-23-10

RIGHT ELEVATION

RESIDENCE FOR MILARI MADISON
SCALE: 1/4" = 1'

4-23-10

REAR ELEVATION

RESIDENCE FOR MILARI MADISON
SCALE: 1/4" = 1'

4-23-10

LEFT ELEVATION

RESIDENCE FOR MILARI MADISON
SCALE: 1/4" = 1'

4-23-10

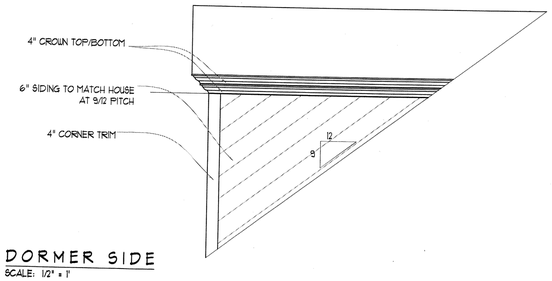

DORMER SIDE
SCALE: 1/2" = 1'

NOTE:
ALL TRIM, MOULDING AND CASING TO BE VERSATEX PRODUCT WITH CLIENTS CHOICE OF PAINT.

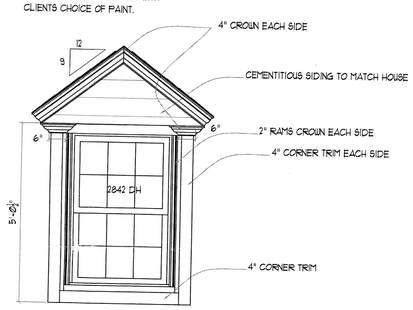

DORMER FRONT
SCALE: 1/2" = 1'

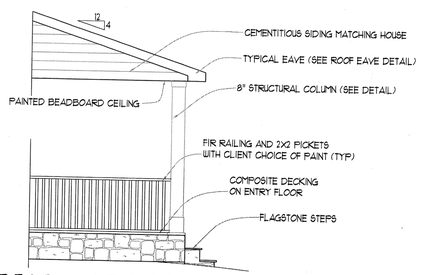

REAR ENTRY DETAIL
SCALE: 1/4" = 1'

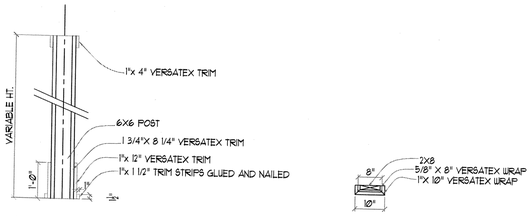

COLUMN DETAIL
SCALE: 1/2" = 1'

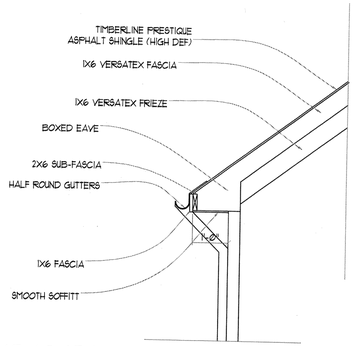

EAVE / OVERHANG DETAILS
SCALE: 1/2" = 1'

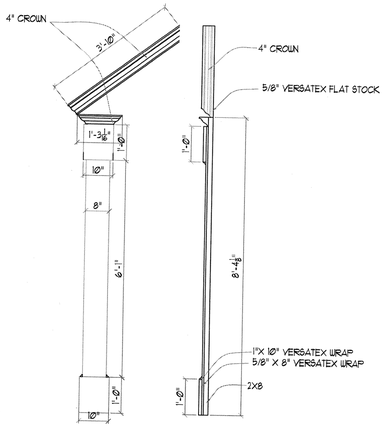

FRONT ENTRY DETAIL
SCALE: 1/2" = 1'

DETAILS

RESIDENCE FOR MILARI MADISON
SCALE: AS INDICATED

4-23-10