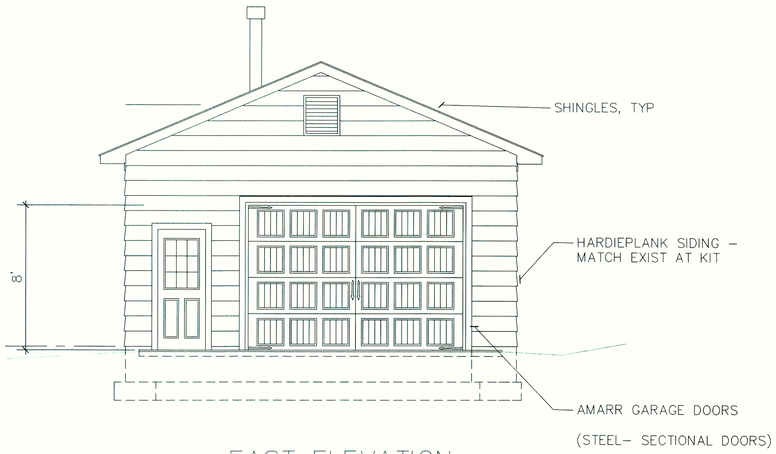

EAST ELEVATION
SCALE: 1/4"=1'-0"

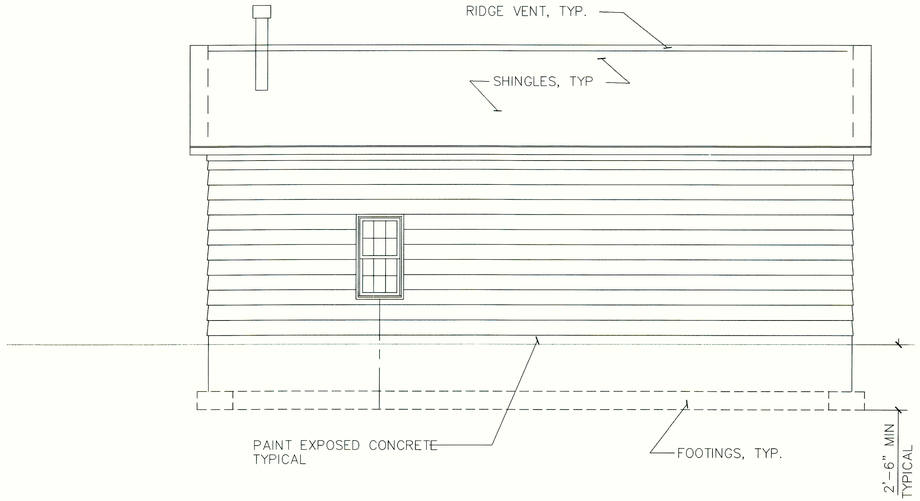

SOUTH ELEVATION AT GARAGE
SCALE: 1/4"=1'-0"

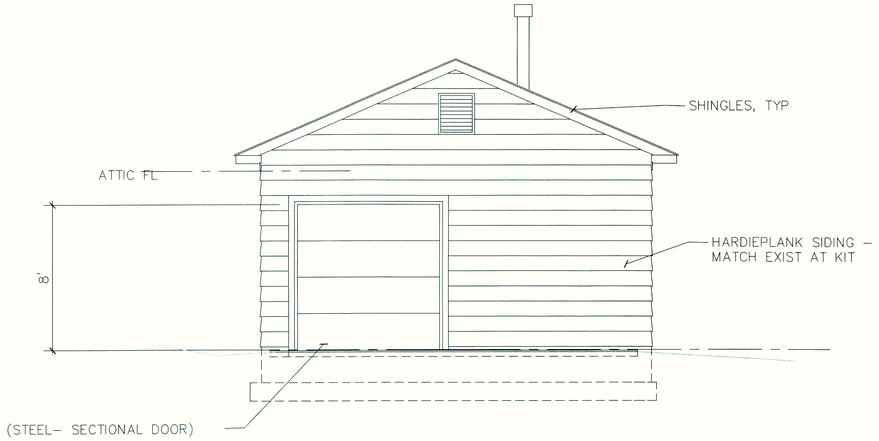

WEST ELEVATION (REAR)
SCALE: 1/4"=1'-0"

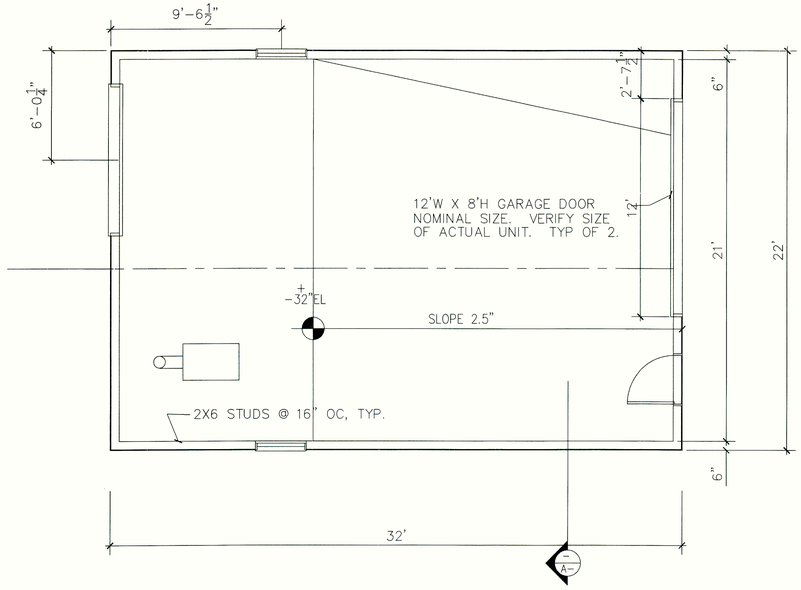

GARAGE FLOOR PLAN
SCALE: 1/4"=1'-0"

No.	Date:	Revision

CLINT GOOD ARCHITECTS, PC
ARCHITECTS, PLANNERS
P.O. Box 143
Lincoln, VA 20160
Phone: (703) 478-1352
Fax: (540) 338-2526

MURLEY RESIDENCE
GARAGE ADDITION
LINCOLN, VIRGINIA
CAPP SUBMISSION

Sheet Title:
SCHEME A

Date: 07/07/11

Sheet No.
A-1

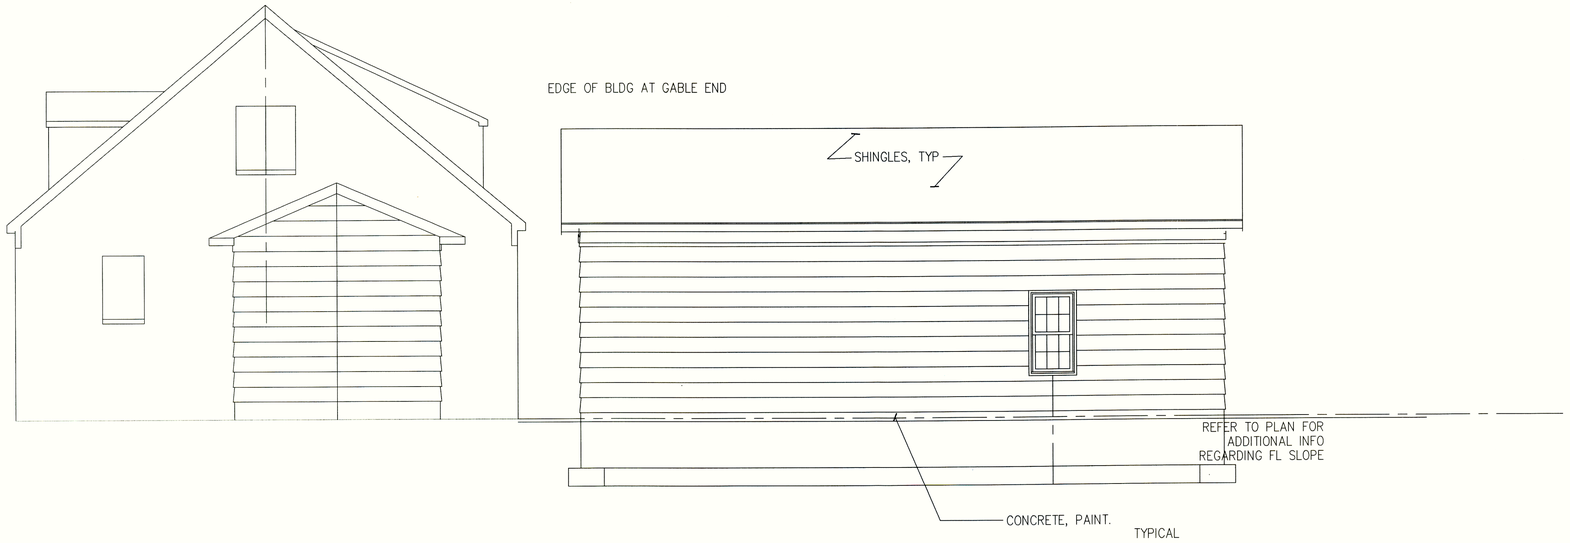

EXISTING NORTH ELEV AT HOUSE/GARAGE

SCALE: 1/4"=1'-0"

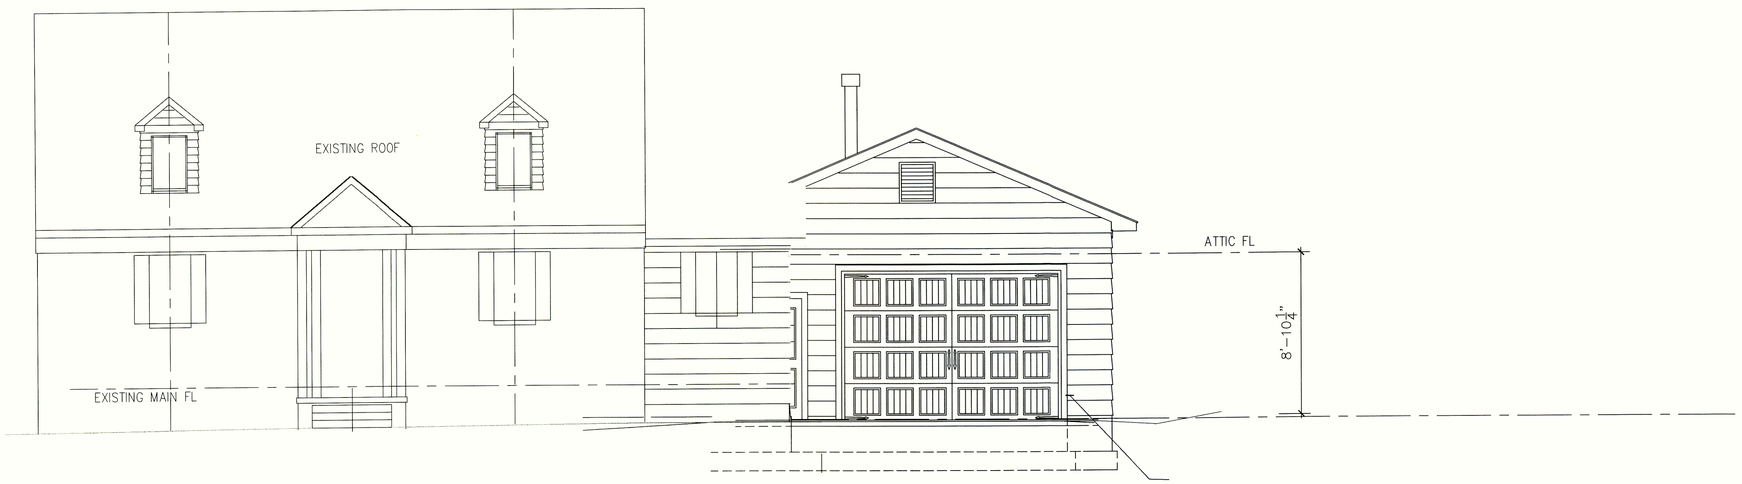

EXISTING EAST ELEV AT HOUSE- GARAGE ELEV

SCALE: 1/4"=1'-0"

No.	Date:	Revision

CLINT GOOD ARCHITECTS, PC

ARCHITECTS, PLANNERS

P.O. Box 143
Lincoln, VA 20160
Phone: (703) 478-1352
Fax: (540) 338-2526

MURLEY RESIDENCE
GARAGE ADDITION

LINCOLN, VIRGINIA

PRELIMINARY DESIGN PHASE

Sheet Title:

ELEVATIONS
SCHEME A

Date: 07/07/11

Sheet No.

A-2