1 NORTH FRAME SHOP ELEVATION
STONE INFILL AT FOUNDATION WALL
SCALE: 1/4"=1'-0"

EXISTING CONDITION

EXISTING CONDITION

TAYLORSTOWN STORE ADDITIONS LCTM: 11-104 PIN: 218250450 TAYLORSTOWN ROAD TAYLORSTOWN, VA	TEDD & DANA DURDEN 12800 TAYLORS VALLEY LANE LOVETTSVILLE, VA 20180 703.926.7345	STONE INFILL AT FRAME SHOP FOUNDATION WALL DRAWING TITLE	1/4" = 1'-0" SCALE 01.13.12 DATE	**SK-1** DRAWING NUMBER

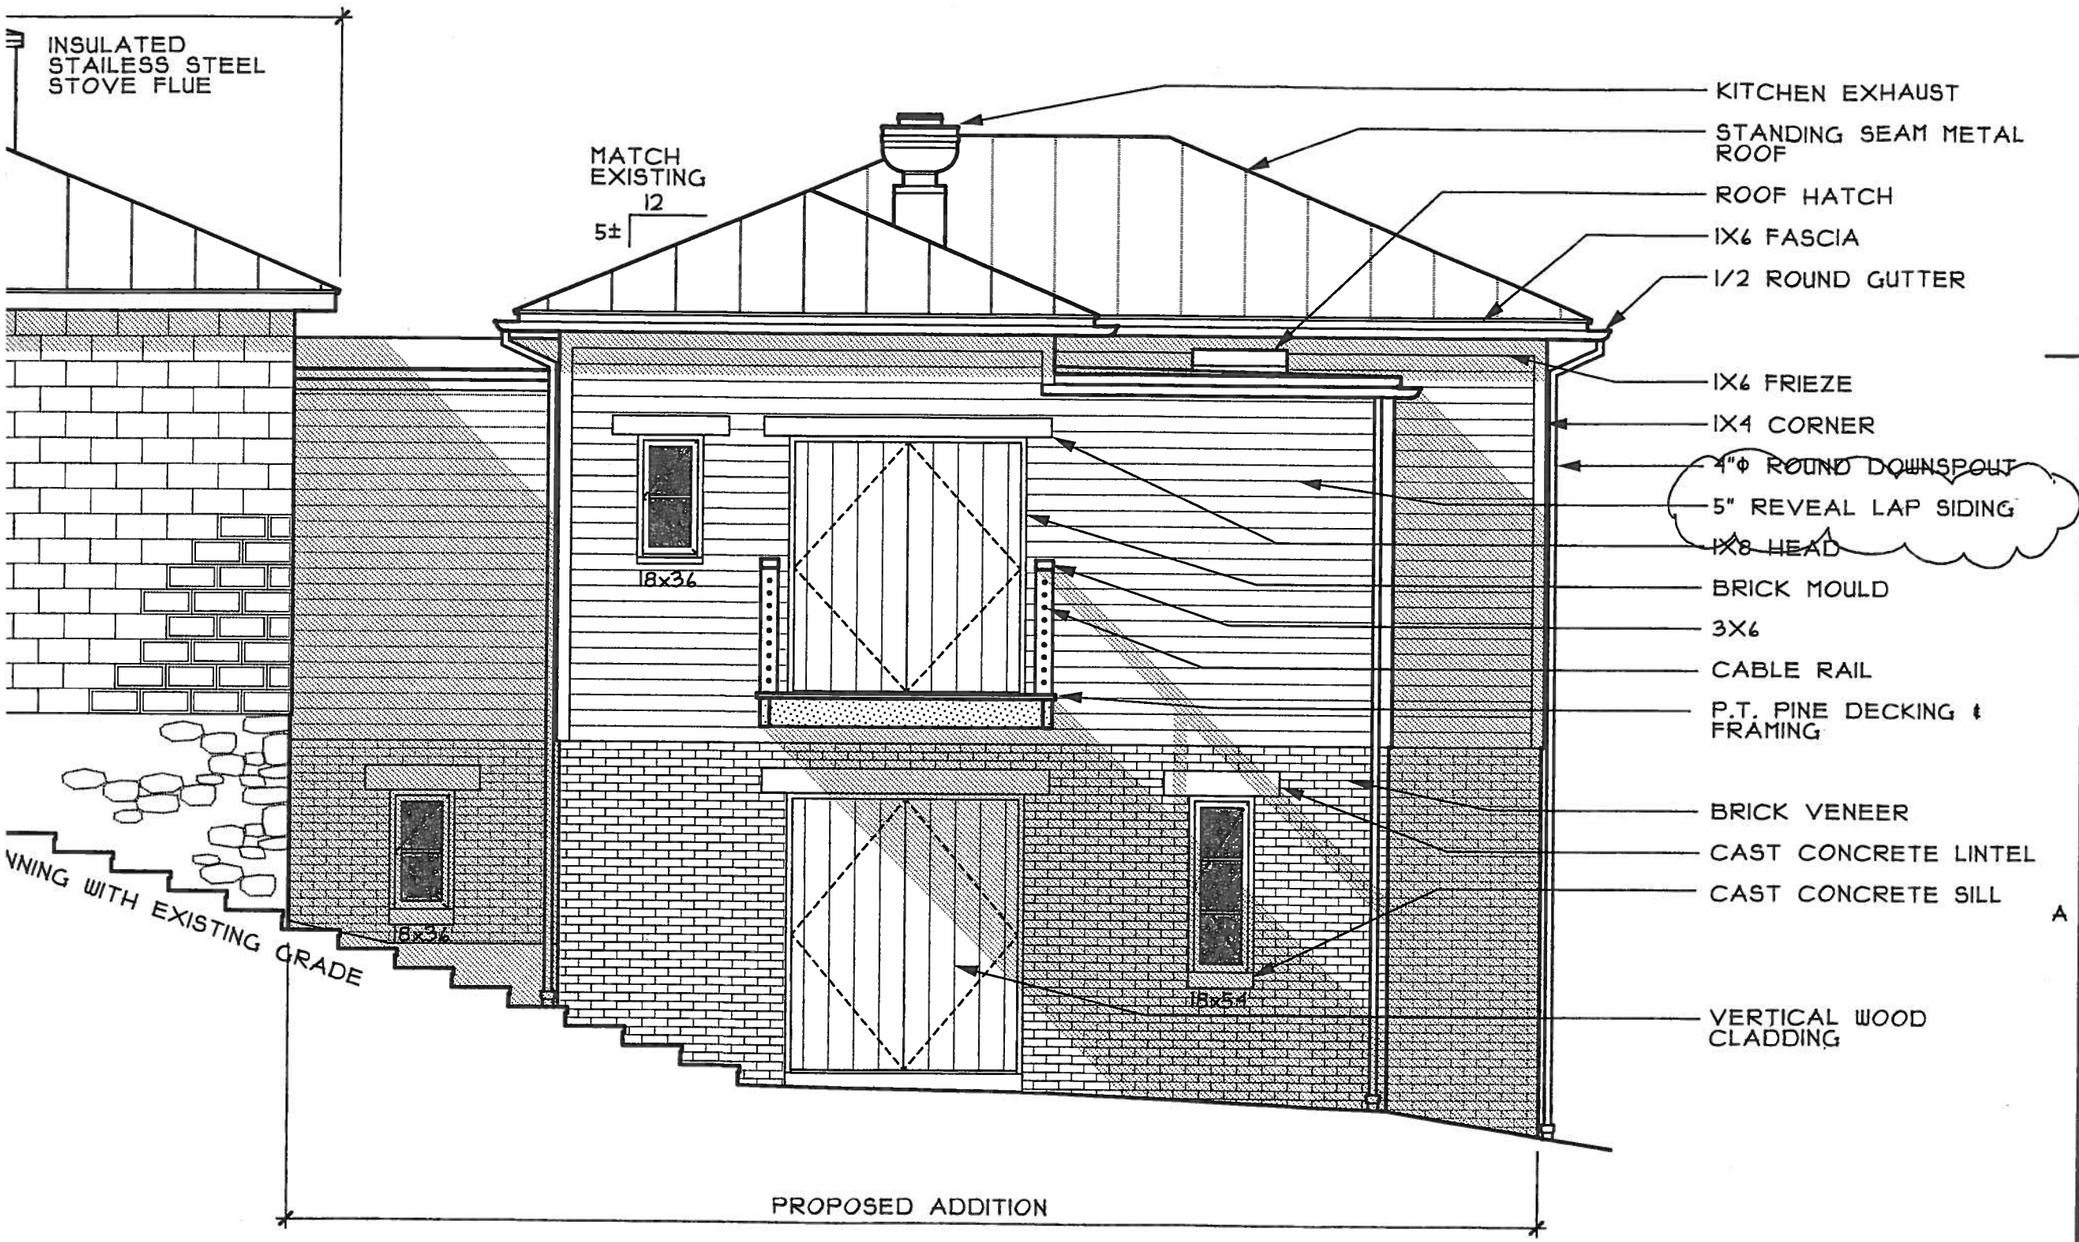

Tedd & Dana Durden
12800 Taylors Valley Lane
Lovettsville, VA 20180
703.926.7345

HDRC Review: 11.12.09
Permits:
Contract:
Final:
1
2
3
4
5

ORIGINAL

Project No: 0902
CAD File: 0902 Store SD6

All ideas, designs, arrangements and plans indicated or represented by these drawings are the property of Kevin Ruedisueli, Inc., created, evolved, and developed for use and in connection with the specific project. These ideas, designs, arrangements and/or plans shall not be used or disclosed to any person, firm or corporation for any purpose without written permission from Kevin Ruedisueli.
c2009 Kevin Ruedisueli, Inc.

Sheet Title:
SOUTH & EAST ELEVATIONS

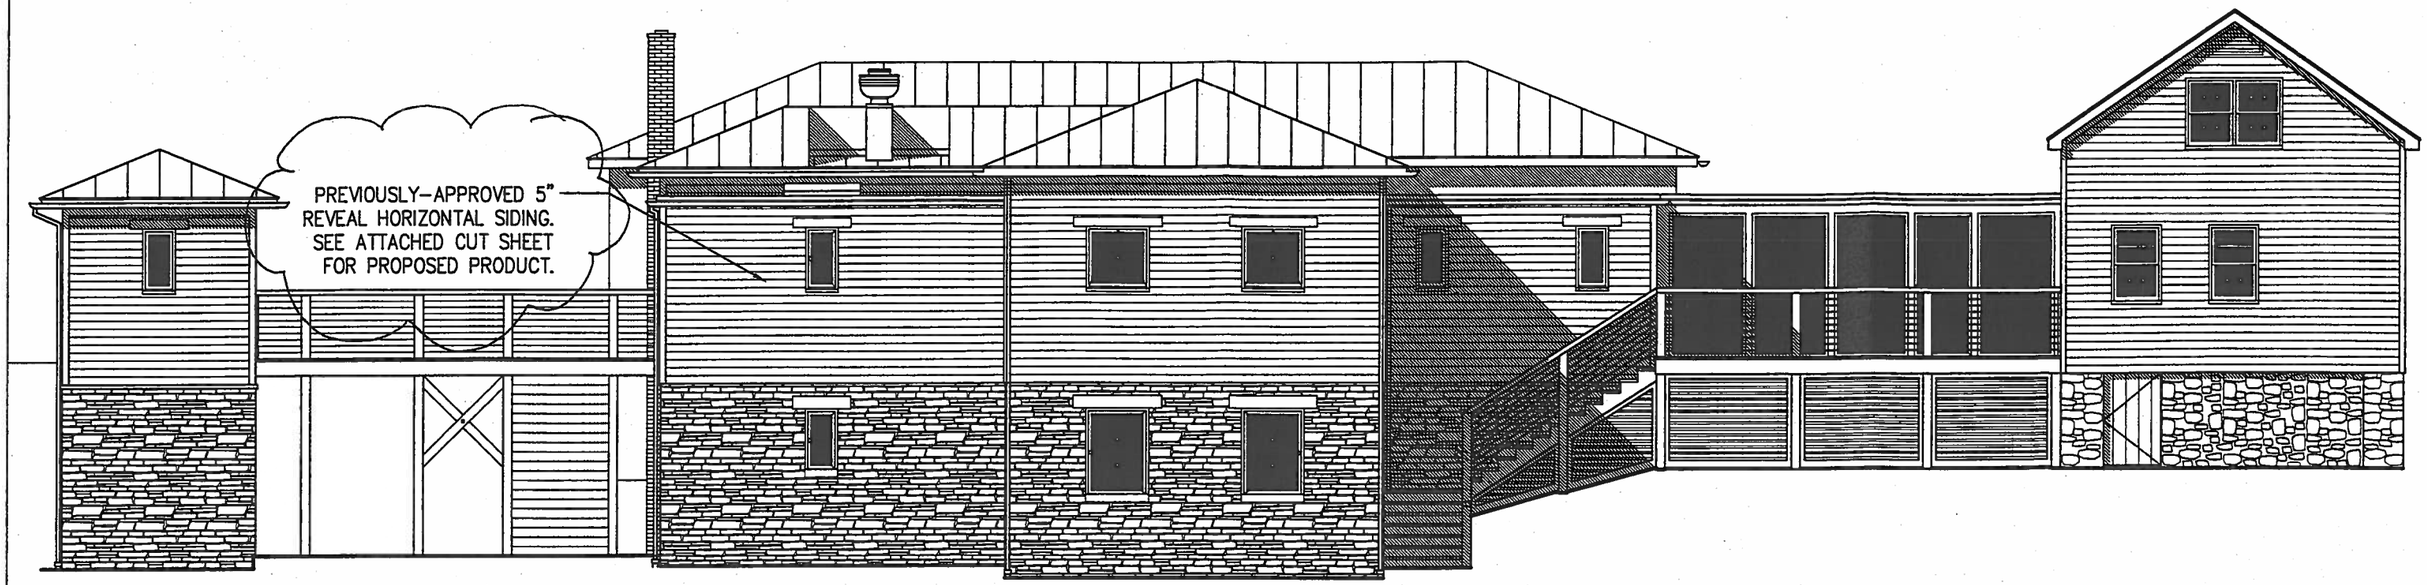

1 NORTH ELEVATION
REAR OF PROPOSED ADDITION
SCALE: 1/8"=1'-0"

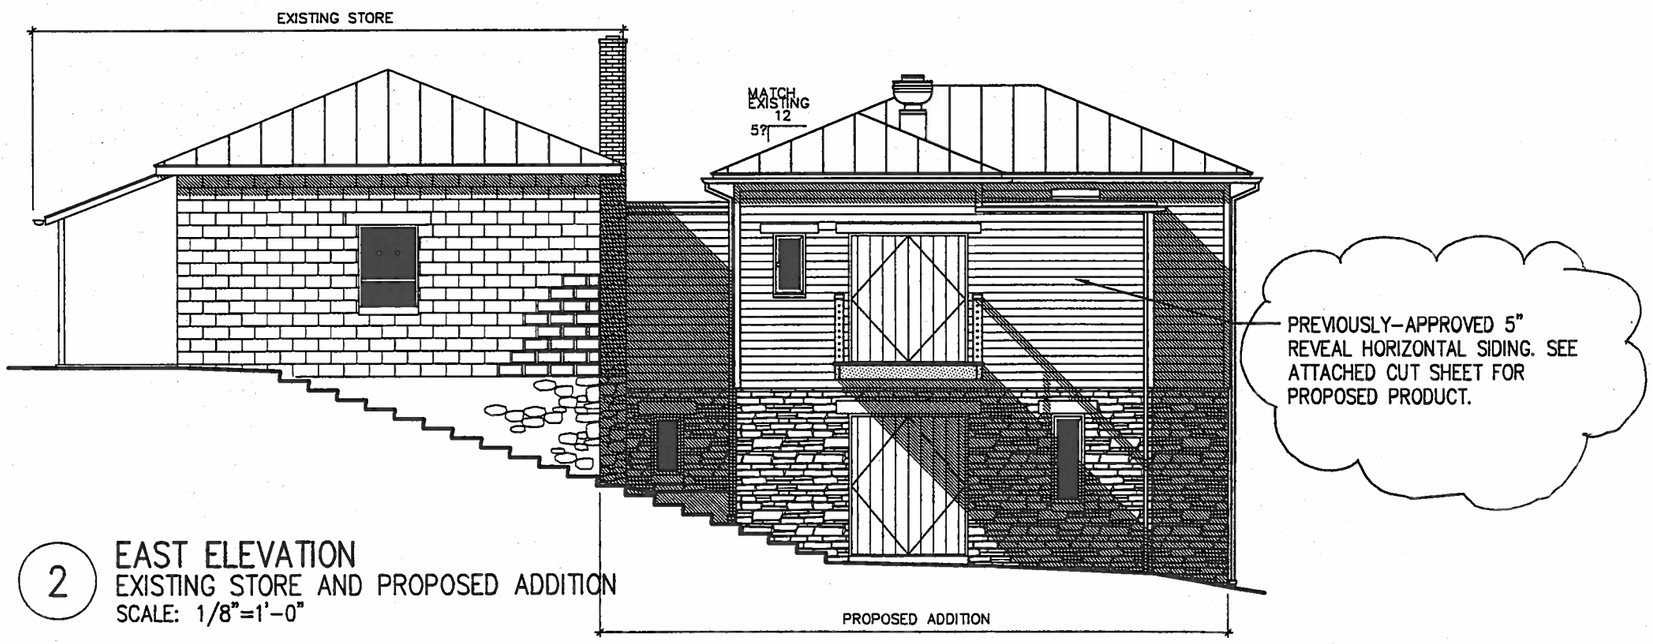

2 EAST ELEVATION
EXISTING STORE AND PROPOSED ADDITION
SCALE: 1/8"=1'-0"

TAYLORSTOWN STORE ADDITIONS LCTM: 11-104 PIN: 218250450 TAYLORSTOWN ROAD TAYLORSTOWN, VA	TEDD & DANA DURDEN 12800 TAYLORS VALLEY LANE LOVETTSVILLE, VA 20180 703.926.7345	STORE ADDITION SIDING (EXCERPTED ELEVATIONS FOR REF.) DRAWING TITLE	1/8" = 1'-0" SCALE 01.13.12 DATE	**SK-2** DRAWING NUMBER

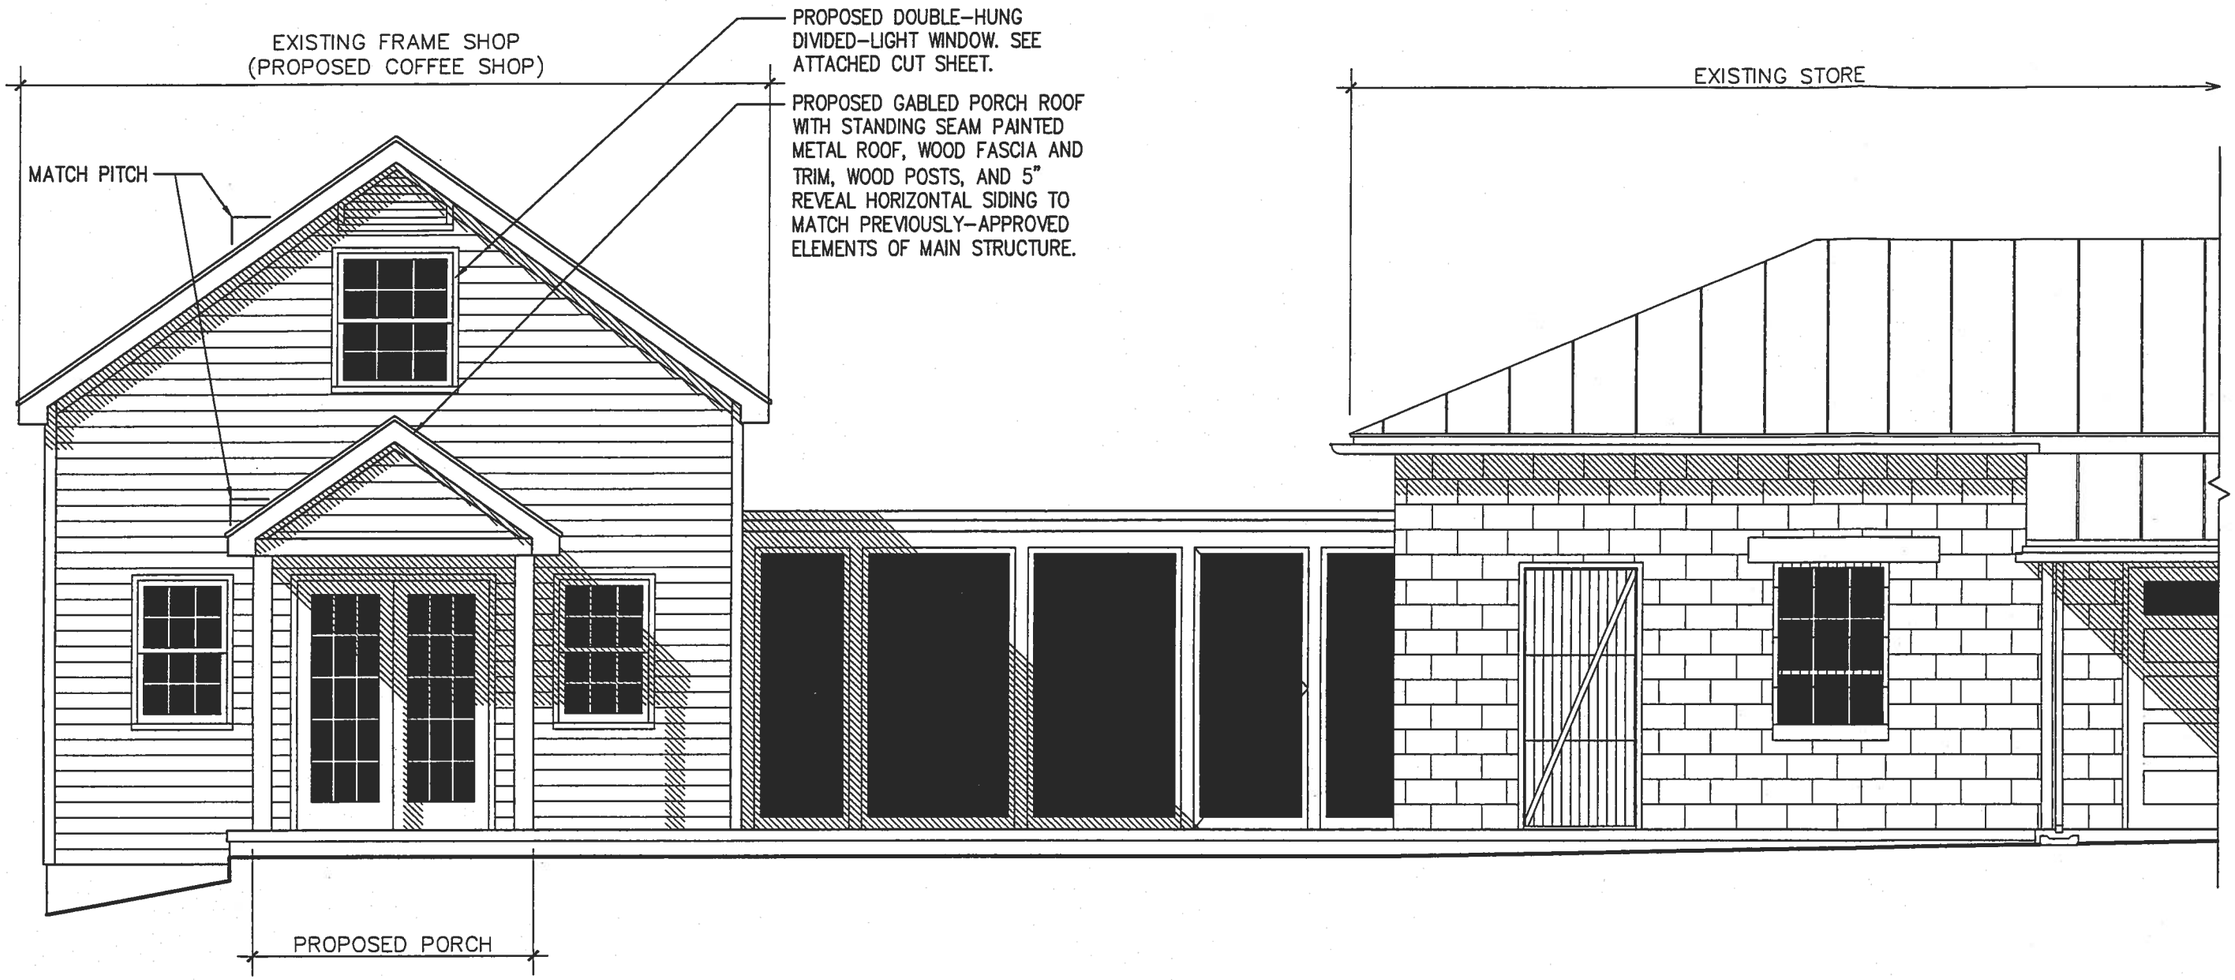

1 SOUTH ELEVATION OF PROPOSED COFFE SHOP
PROPOSED GABLED PORCH ROOF
SCALE: 1/4"=1'-0"

TAYLORSTOWN STORE ADDITIONS LCTM: 11-104 PIN: 218250450 TAYLORSTOWN ROAD TAYLORSTOWN, VA	TEDD & DANA DURDEN 12800 TAYLORS VALLEY LANE LOVETTSVILLE, VA 20180 703.926.7345	PROPOSED COFFEE SHOP GABLED PORCH ROOF DRAWING TITLE	1/4" = 1'-0" SCALE 01.13.12 DATE	**SK-3** DRAWING NUMBER

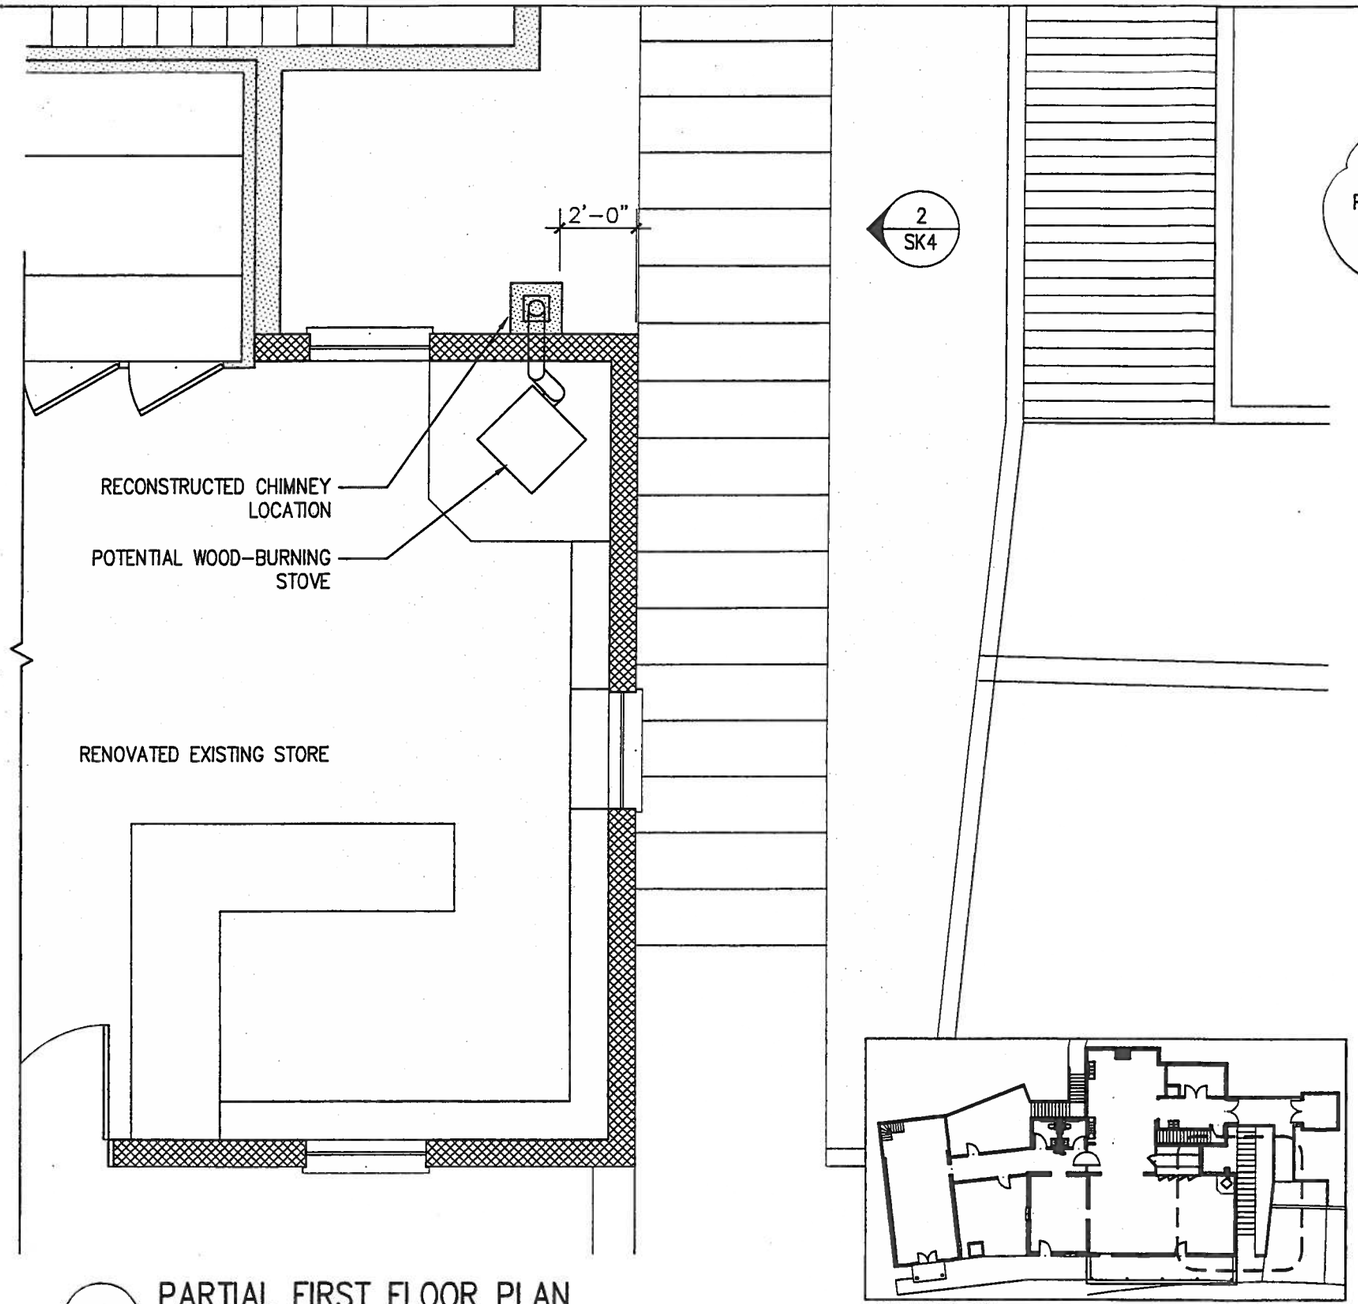

1 PARTIAL FIRST FLOOR PLAN
PROPOSED RECONSTRUCTED CHIMNEY LOCATION
SCALE: 1/4"=1'-0"

KEY PLAN

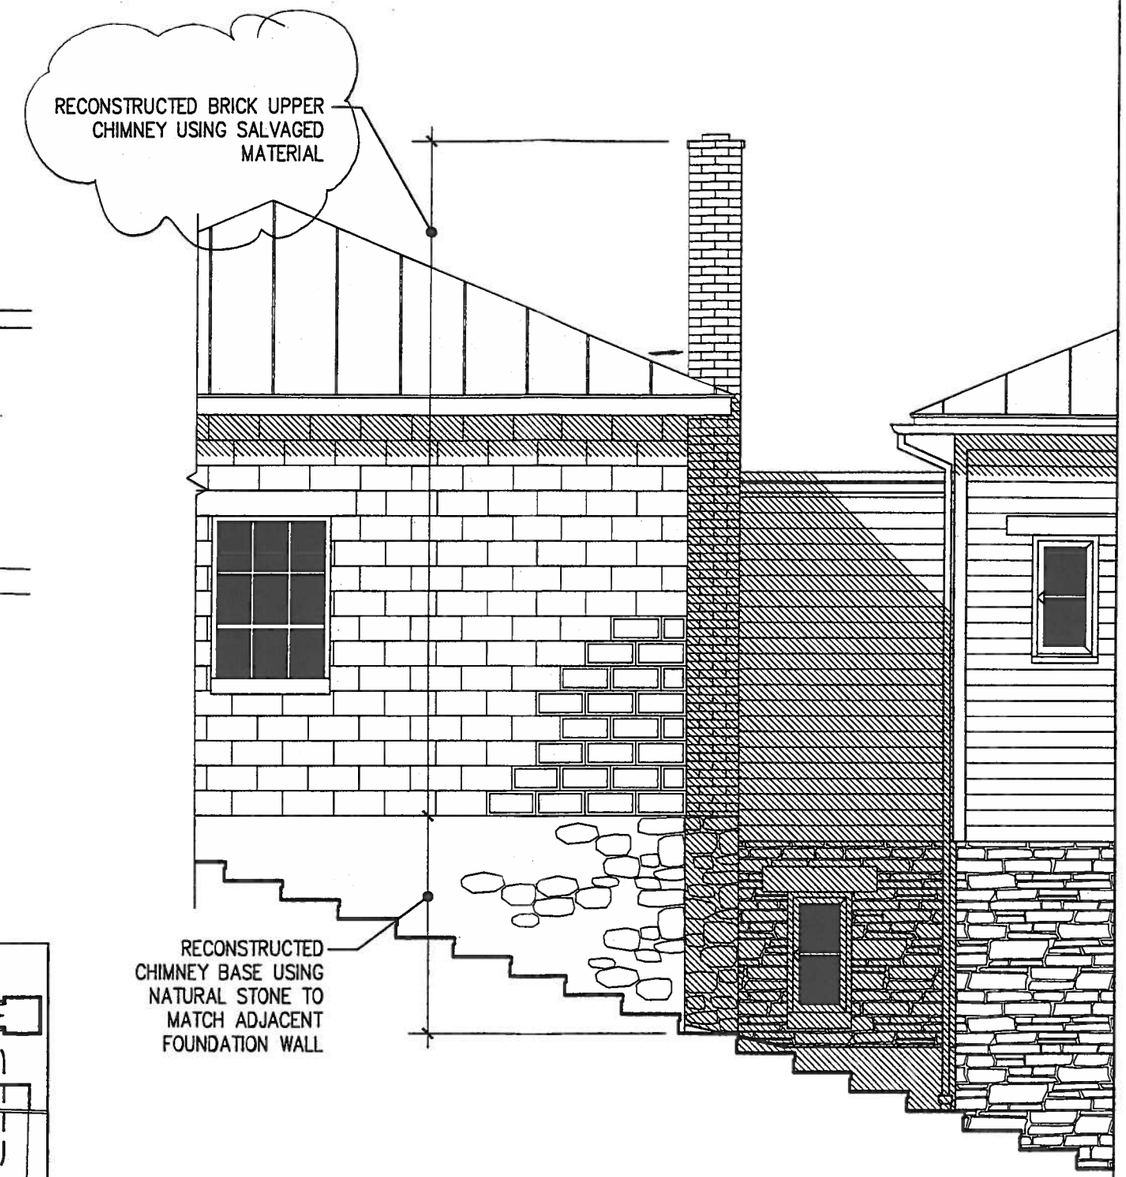

2 PARTIAL EAST ELEVATION
PROPOSED RECONSTRUCTED CHIMNEY
SCALE: 1/4"=1'-0"

TAYLORSTOWN STORE ADDITIONS LCTM: 11-104 PIN: 218250450 TAYLORSTOWN ROAD TAYLORSTOWN, VA	TEDD & DANA DURDEN 12800 TAYLORS VALLEY LANE LOVETTSVILLE, VA 20180 703.926.7345	RECONSTRUCTED CHIMNEY DRAWING TITLE	1/4" = 1'-0" SCALE 01.13.12 DATE	**SK-4** DRAWING NUMBER

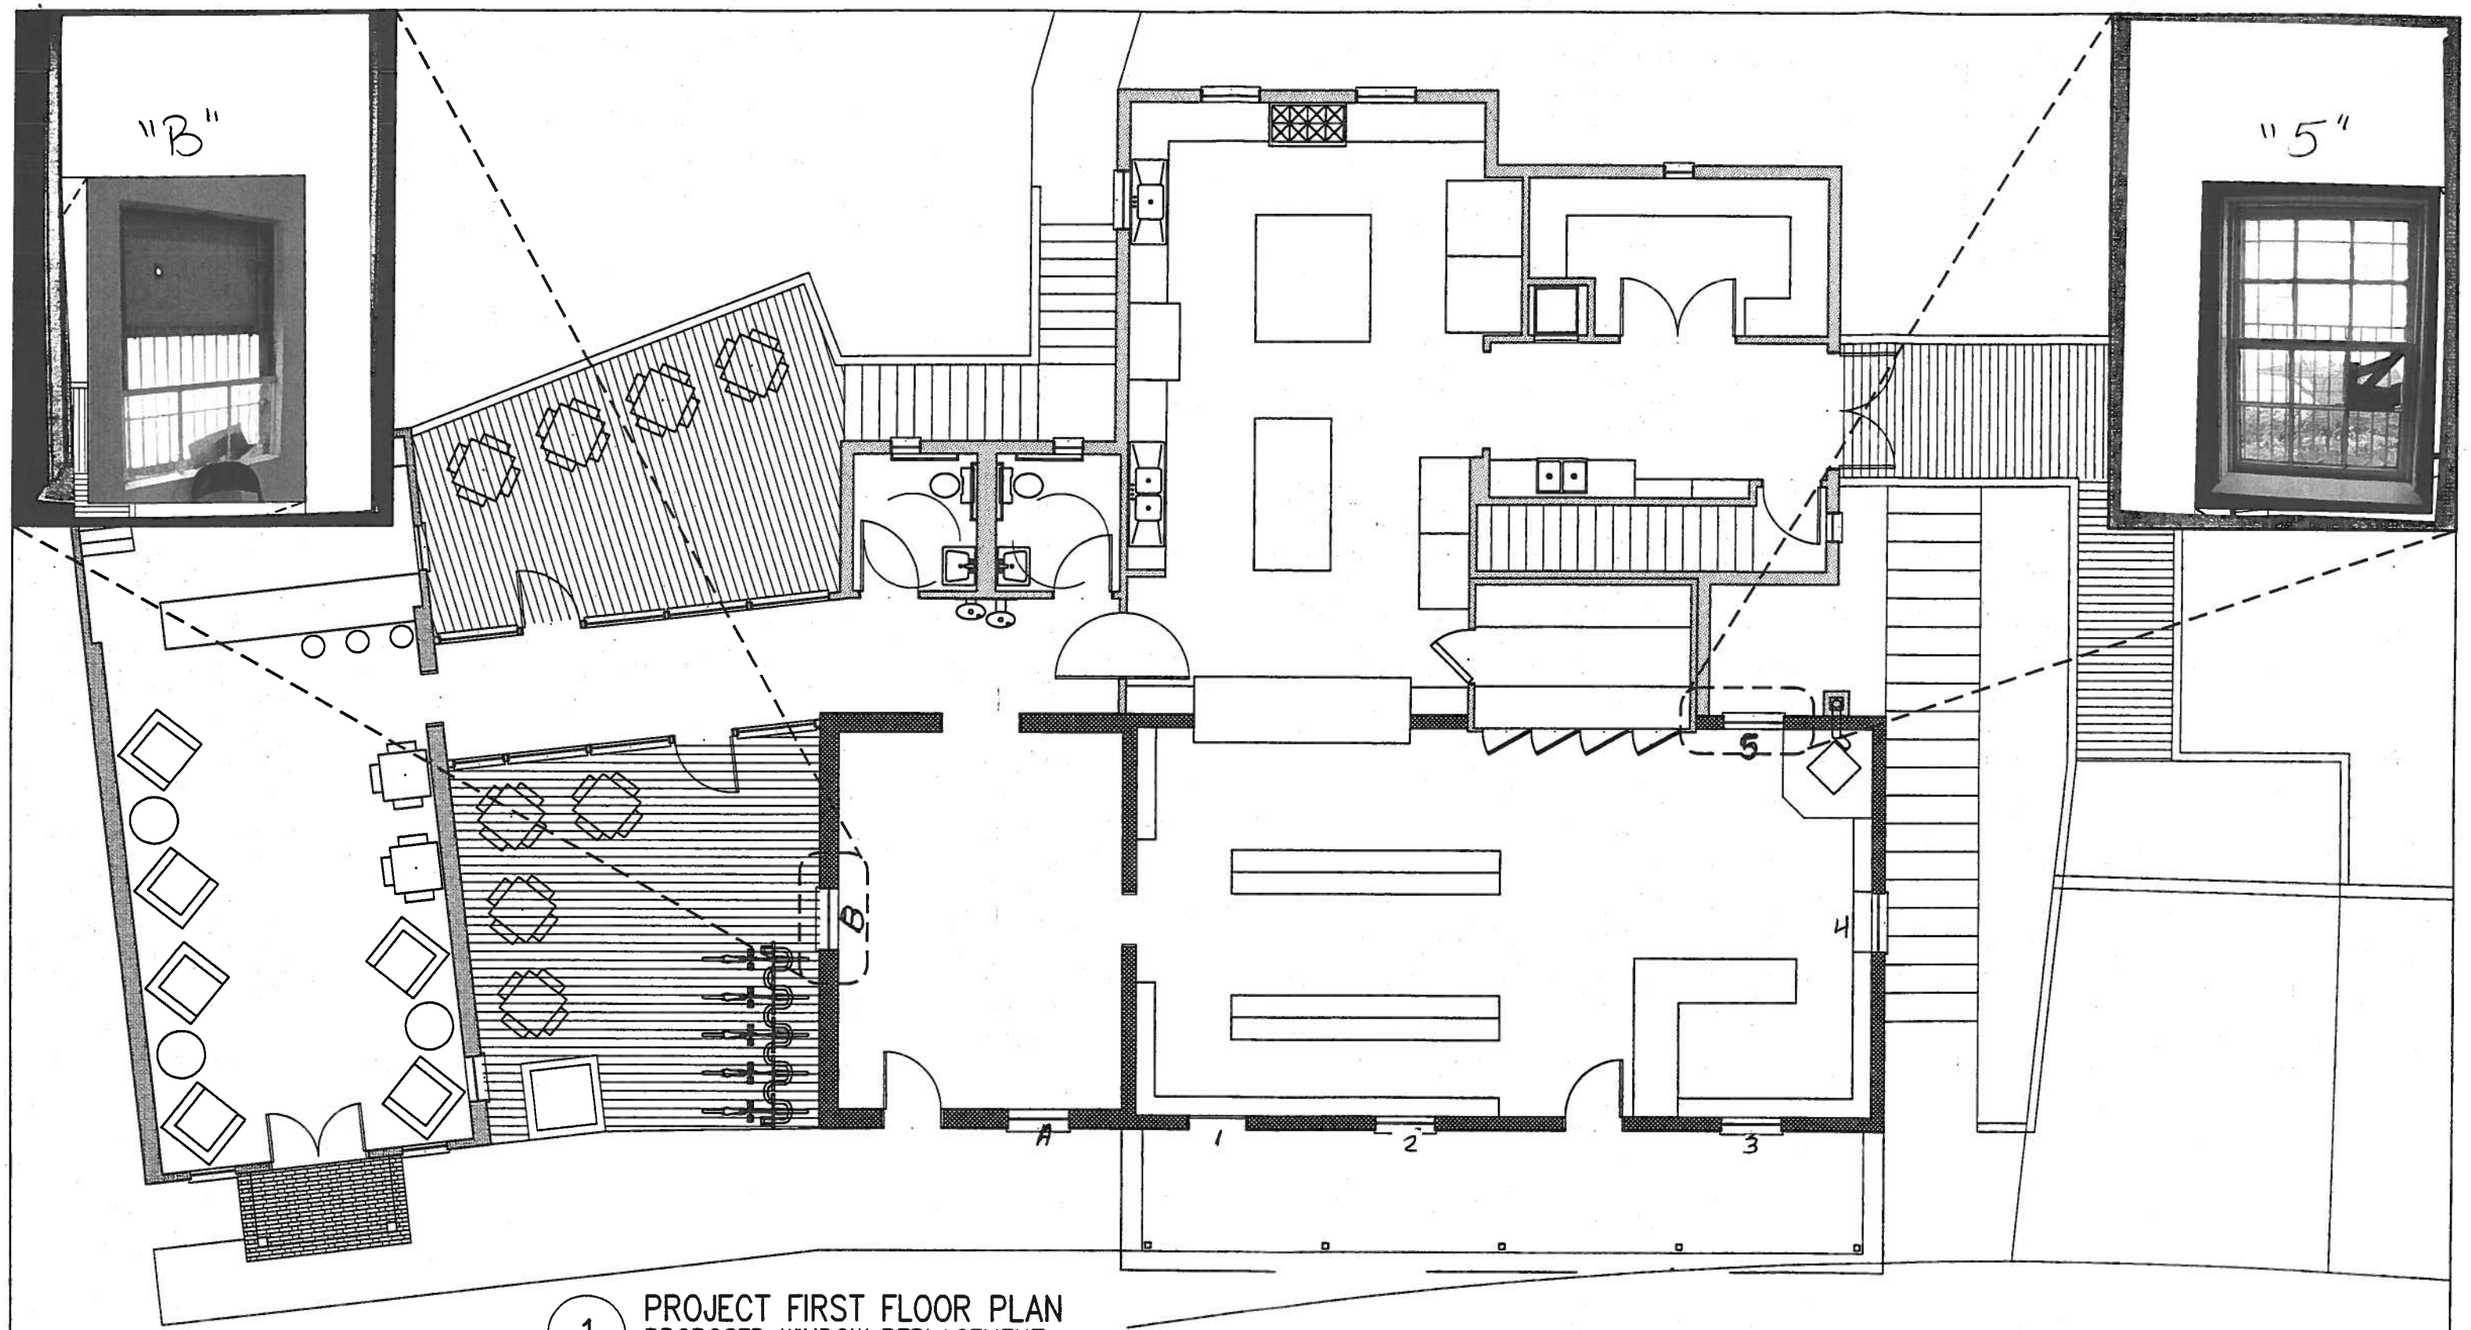

1 PROJECT FIRST FLOOR PLAN
PROPOSED WINDOW REPLACEMENT
SCALE: 1/8"=1'-0"

TAYLORSTOWN STORE ADDITIONS LCTM: 11-104 PIN: 218250450 TAYLORSTOWN ROAD TAYLORSTOWN, VA	TEDD & DANA DURDEN 12800 TAYLORS VALLEY LANE LOVETTSVILLE, VA 20180 703.926.7345	PROPOSED WINDOW REPLACEMENT DRAWING TITLE	1/8" = 1'-0" SCALE 01.13.12 DATE	**SK-5** DRAWING NUMBER

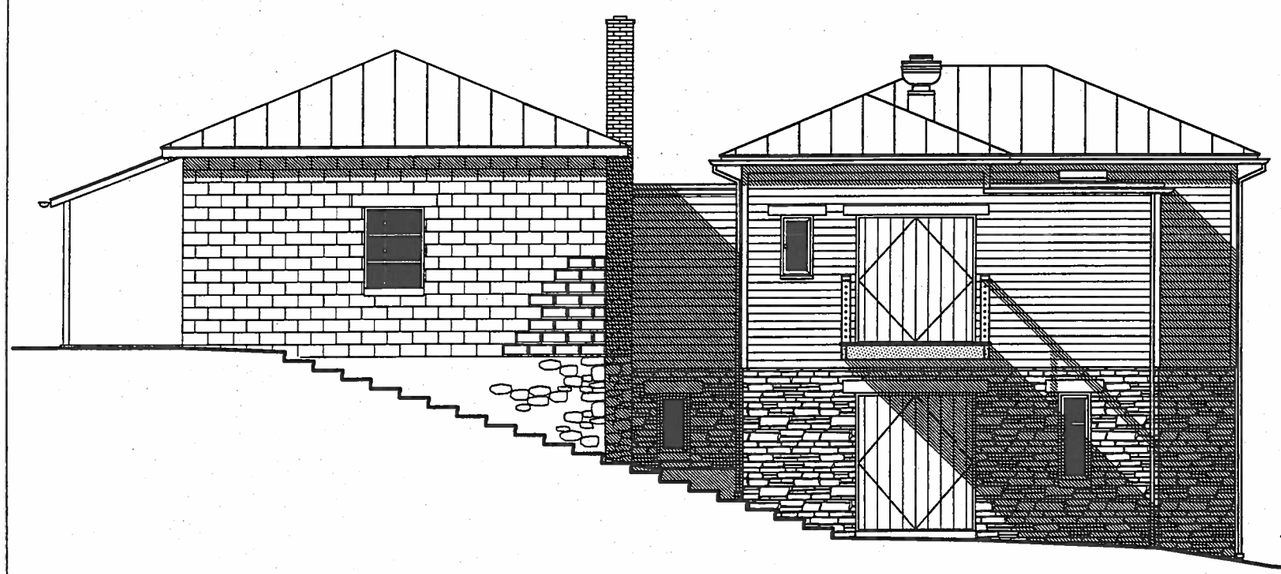

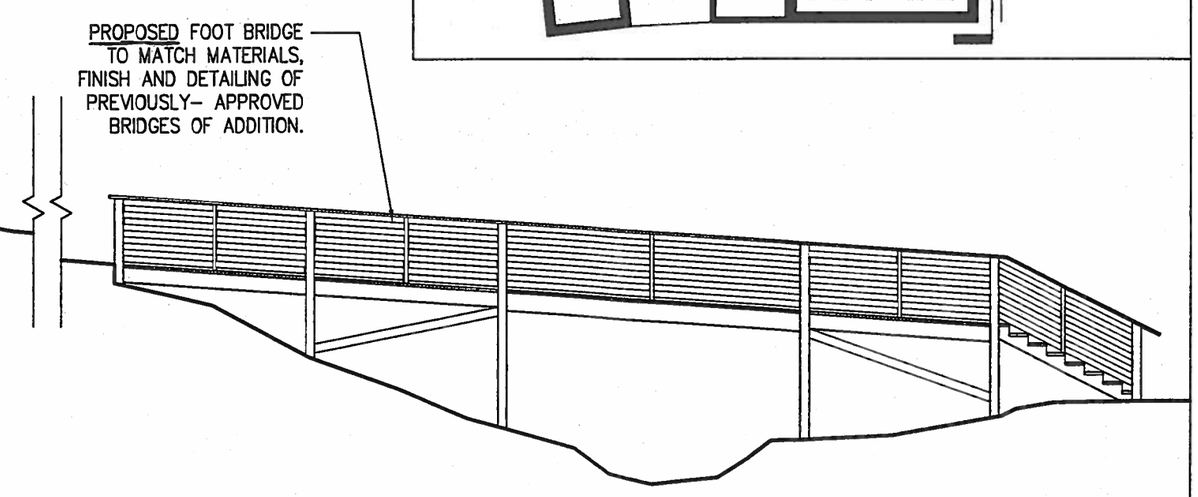

1 FOOTBRIDGE SECTION/ELEVATION
LOOKING WEST
SCALE: 1/8"=1'-0"

KEY PLAN
1/32" = 1'-0"

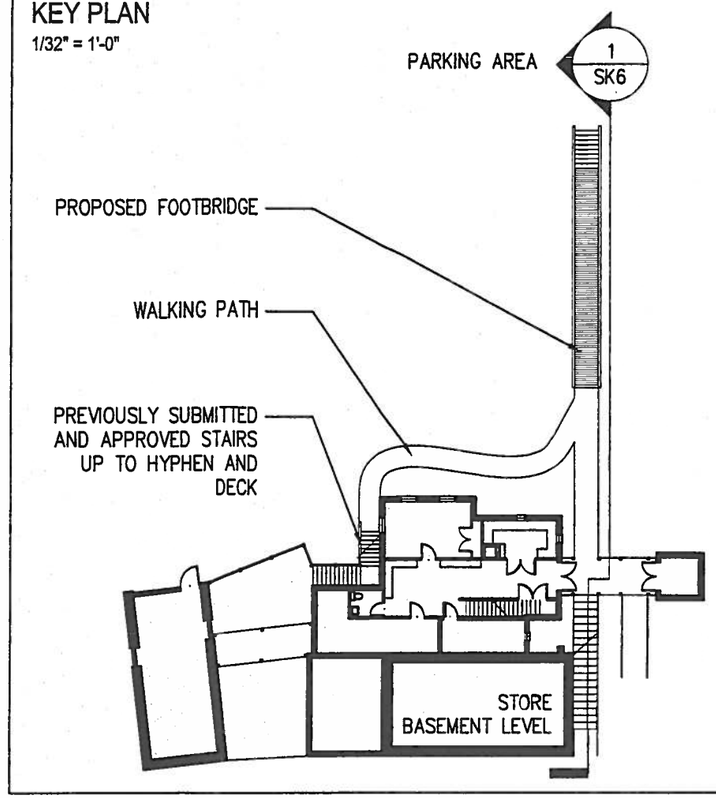

TAYLORSTOWN STORE ADDITIONS LCTM: 11-104 PIN: 218250450 TAYLORSTOWN ROAD TAYLORSTOWN, VA	TEDD & DANA DURDEN 12800 TAYLORS VALLEY LANE LOVETTSVILLE, VA 20180 703.926.7345	FOOTBRIDGE TO PARKING AREA DRAWING TITLE	1/4" = 1'-0" SCALE 01.13.12 DATE	**SK-6** DRAWING NUMBER