1 / A6 **Front Elevation - Northeast**

SCALE: 1/4" = 1'-0"

0 2' 4' 8'

Release to Loudoun County
Historic District Review Committee
'Goose Creek District'

Date 2.5.2012	Building Elevation	**OWNERS:**	*New Residence For:* Doug & Jenny McMaster, Howards Farm Lane, Lot 3, Lincoln, Virginia 20160	Westmoreland Designs LLc — Marianne Westmoreland, Owner/Designer/Consultant — 105 Forest Valley Rd, Winchester, Virginia 22602, (540)542-1944	SHEET# A6
Scale 1/4" = 1'-0"					6 of 9
Drawn By MW					
Job 2010.5					

1
A7

Right Side Elevation - Northwest

SCALE: 1/4" = 1'-0"

0 2' 4' 8'

Release to Loudoun County
Historic District Review Committee
'Goose Creek District'

Date 2.5.2012	Building Elevation	**OWNERS:** *New Residence For:* Doug & Jenny McMaster, Howards Farm Lane, Lot 3, Lincoln, Virginia 20160	Westmoreland Designs LLc Marianne Westmoreland, Owner/Designer/Consultant 105 Forest Valley Rd, Winchester, Virginia 22602, (540)542-1944	SHEET# A7
Scale 1/4" = 1'-0"				7 of 9
Drawn By MW				
Job 2010.5				

1
A8

Rear Elevation - Southwest

SCALE: 1/4" = 1'-0"

0 2' 4' 8'

Release to Loudoun County
Historic District Review Committee
'Goose Creek District'

Date 2.5.2012	Building Elevation	**OWNERS:**	*New Residence For:* Doug & Jenny McMaster, Howards Farm Lane, Lot3, Lincoln, Virginia 20160	Westmoreland Designs LLc	SHEET#
Scale 1/4" = 1'-0"				Marianne Westmoreland, Owner/Designer/Consultant	A8
Drawn By MW				105 Forest Valley Rd, Winchester, Virginia 22602, (540)542-1844	8 of 9
Job 2010.5					

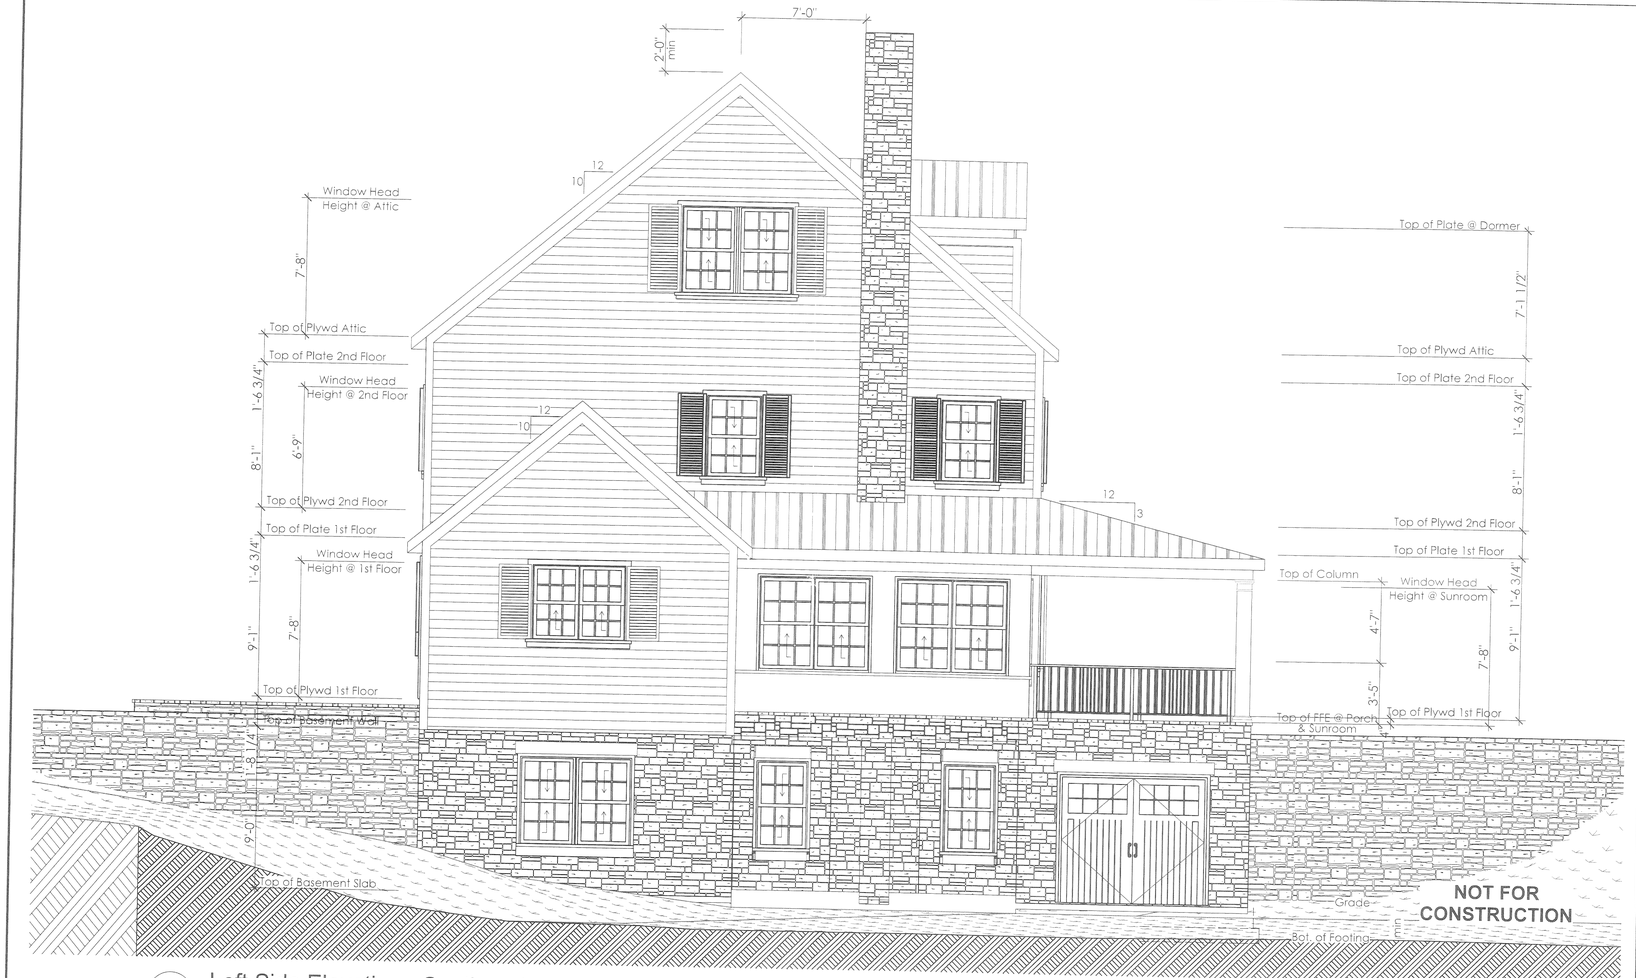

1
A9

Left Side Elevation - Southeast

SCALE: 1/4" = 1'-0"

0 2' 4' 8'

Release to Loudoun County
Historic District Review Committee
'Goose Creek District'

Date	2.5.2012	Building Elevation	**OWNERS:** *New Residence For:* Doug & Jenny McMaster, Howards Farm Lane, Lot 3, Lincoln, Virginia 20160	Westmoreland Designs LLc Marianne Westmoreland Owner/Designer/Consultant 104 Forest Valley Rd Winchester, Virginia 22602 540.542.1844	SHEET# A9 9 of 9
Scale	1/4" = 1'-0"				
Drawn By:	MW				
Job	2010.5				