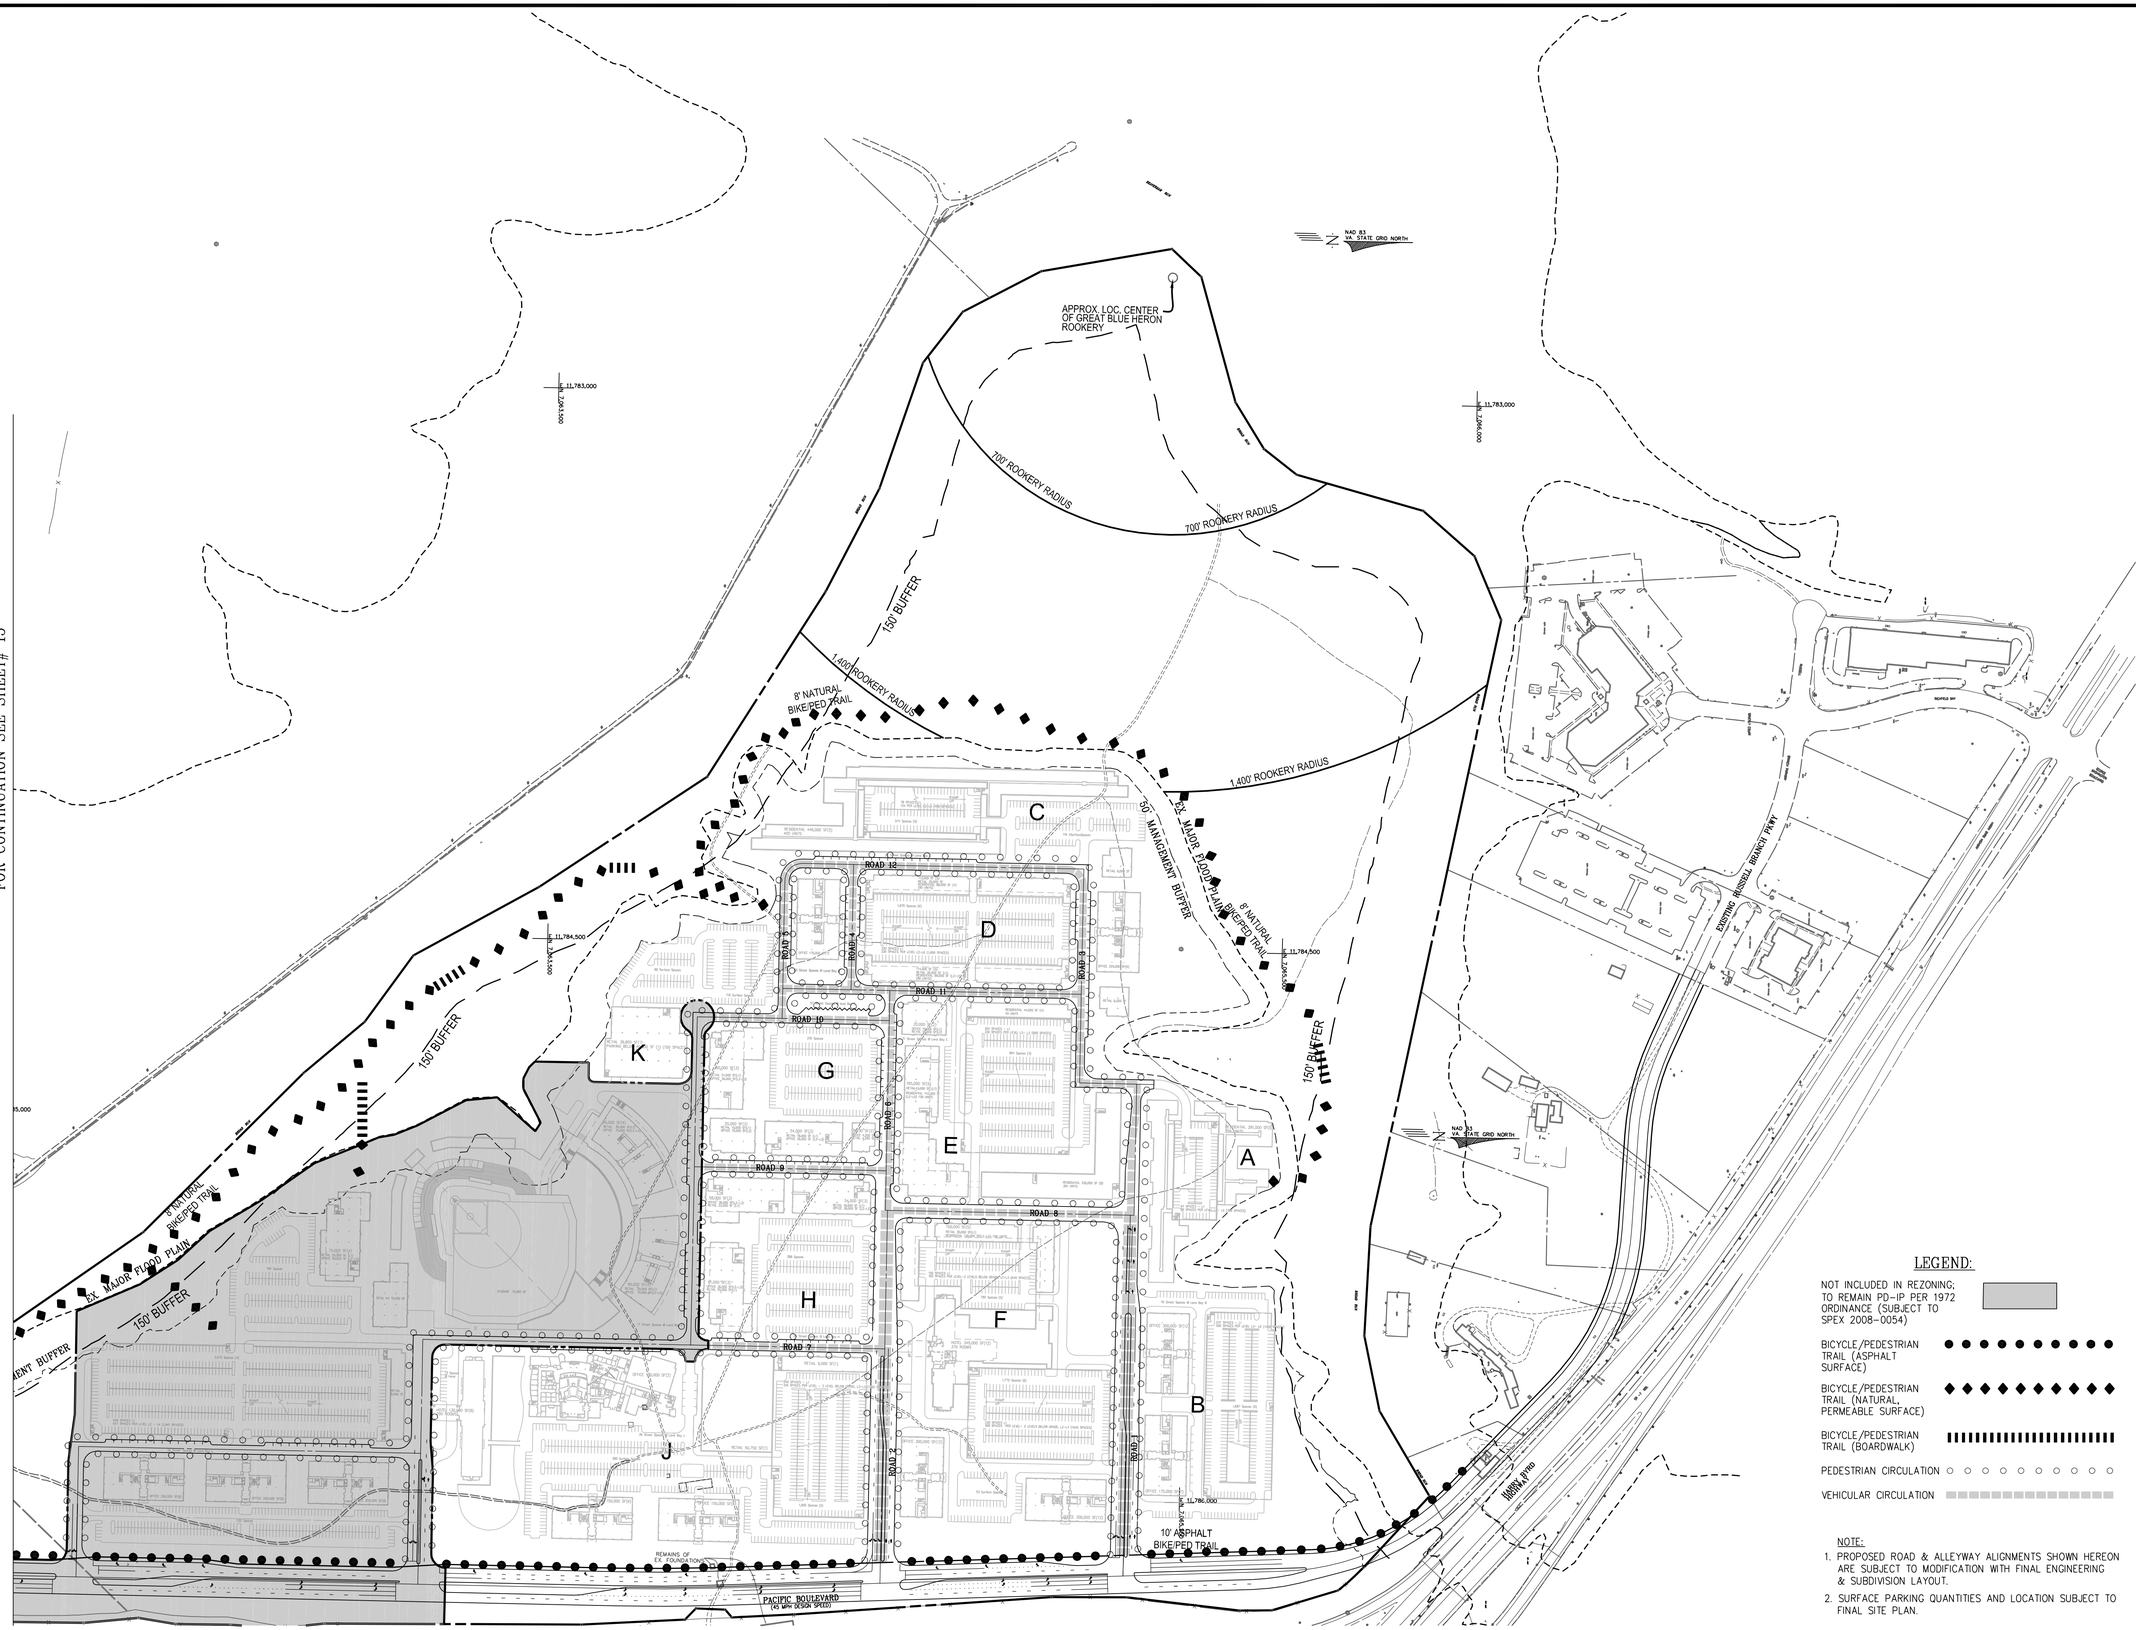

FOR CONTINUATION SEE SHEET# 15

LEGEND:

NOT INCLUDED IN REZONING; TO REMAIN PD-IP PER 1972 ORDINANCE (SUBJECT TO SPEX 2008-0054)

BICYCLE/PEDESTRIAN TRAIL (ASPHALT SURFACE)

BICYCLE/PEDESTRIAN TRAIL (NATURAL, PERMEABLE SURFACE)

BICYCLE/PEDESTRIAN TRAIL (BOARDWALK)

PEDESTRIAN CIRCULATION

VEHICULAR CIRCULATION

NOTE:

1. PROPOSED ROAD & ALLEYWAY ALIGNMENTS SHOWN HEREON ARE SUBJECT TO MODIFICATION WITH FINAL ENGINEERING & SUBDIVISION LAYOUT.
2. SURFACE PARKING QUANTITIES AND LOCATION SUBJECT TO FINAL SITE PLAN.

urban™

7700 Little River Turnpike Suite 503
Annandale, Virginia 22003
TEL 703.642.8080 FAX 703.941.8344
www.urban-ltd.com

Seal

COMMONWEALTH OF VIRGINIA
ERIC S. SIEGEL
Lic. No. 023416
07/21/09
PROFESSIONAL ENGINEER

Client

NA Dulles Real Estate Investor, LLC
A Delaware Limited Liability Company
c/o Tritec Development Group, LLC
45 Research Way, Suite 100
East Setauket, NY 11733
703.797.2077 ext 101 or 102

Revision / Issue

No.	Description	Date

Issue

Date	Description

Project Name

KINCORA

KINCORA VILLAGE CENTER

Broad Run Election District
Loudoun County, Virginia

Drawn By	Checked By
TB	ESS

Project No. 08-356

Date OCT., 2008

Drawing Title

TRAFFIC AND PEDESTRIAN CIRCULATION PLAN

Scale: 1"=200'

Drawing Number

16

Sheet 16 of 35 ZP-1675-2

Urban, Ltd. – M:\Jobs\Kincora\zmap\1675-2-traf.dwg [16 Traffic] July 23, 2009 – 8:37am tburroughs