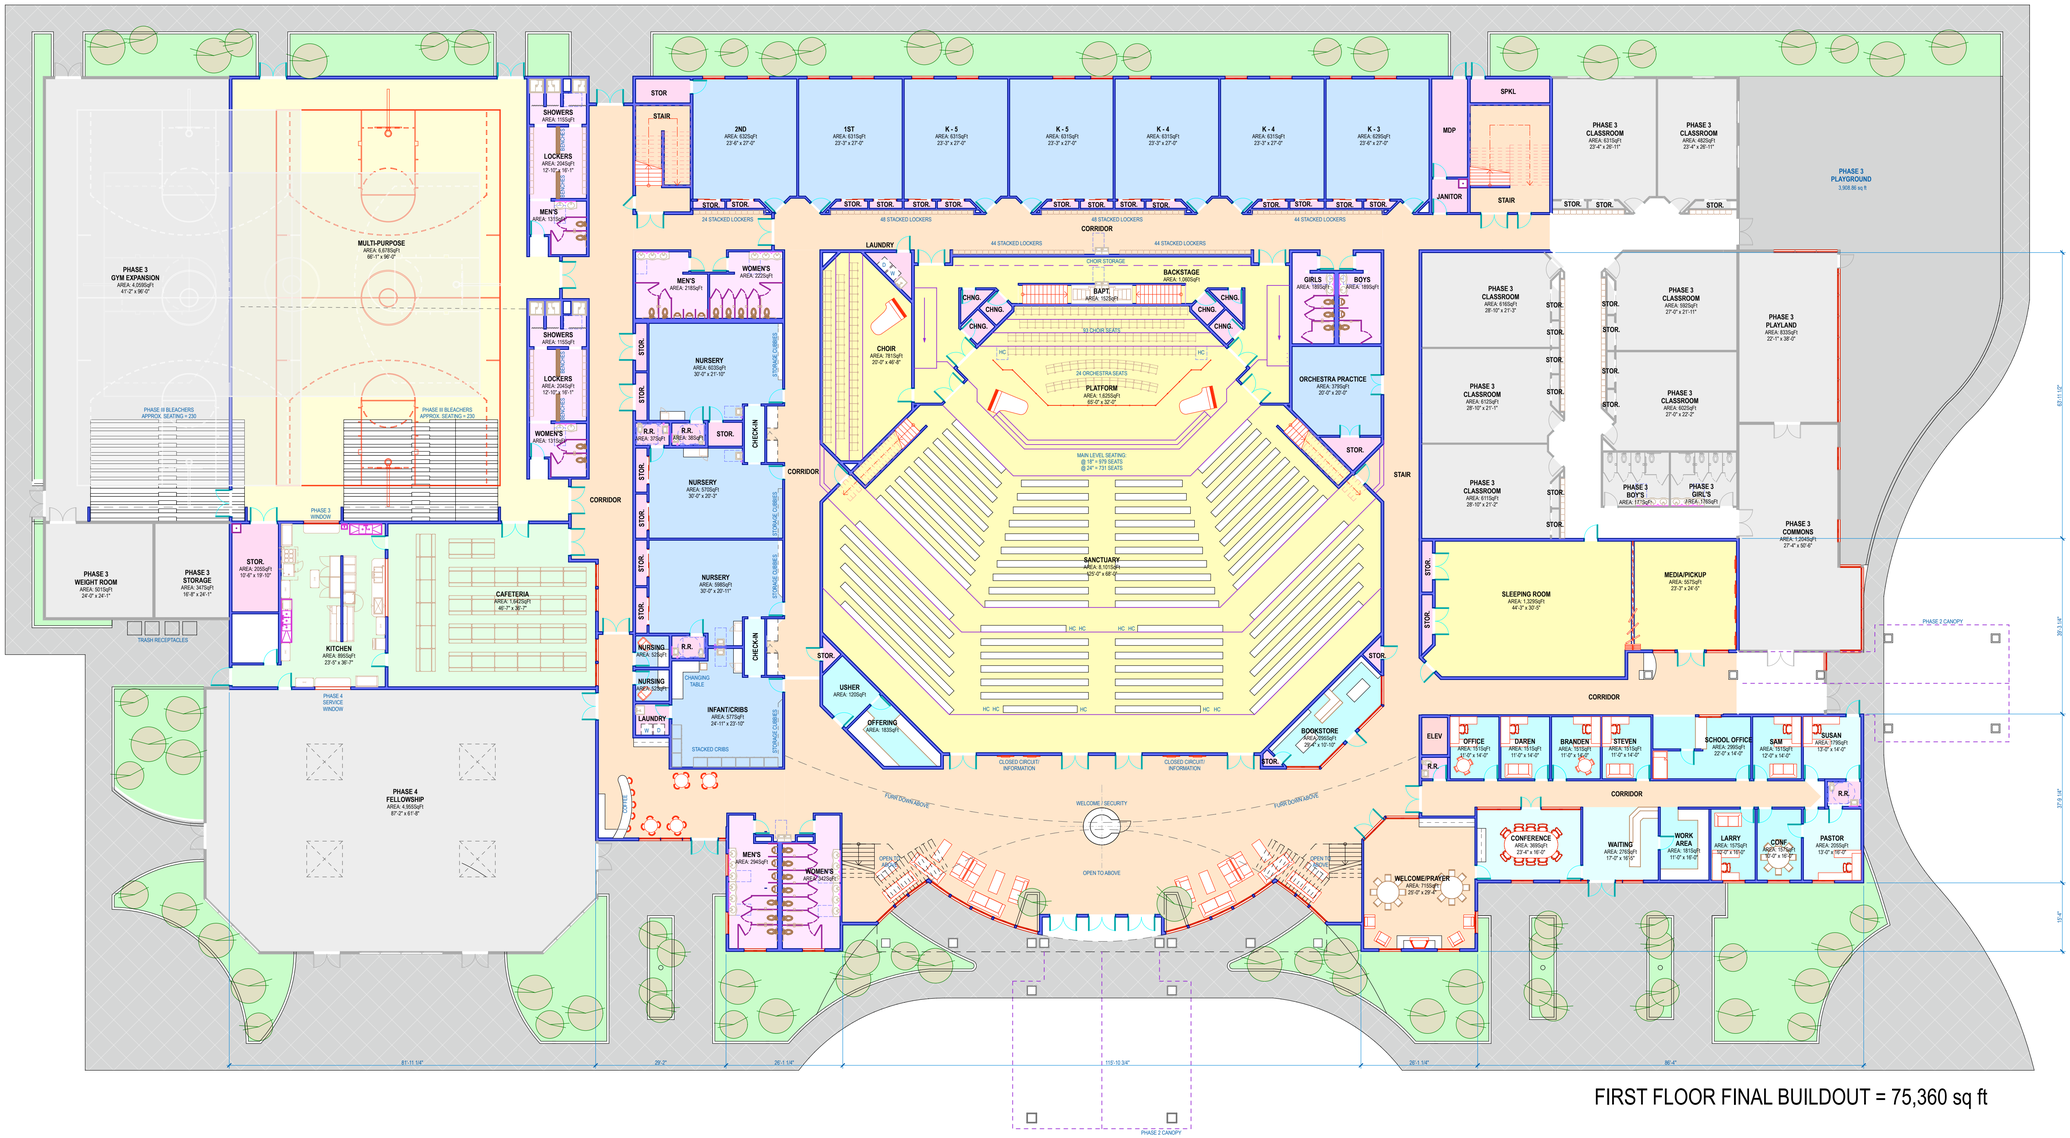

FIRST FLOOR FINAL BUILDOUT = 75,360 sq ft

BGW LPA/SABRE
a design and construction partnership

Temple Baptist Church

Phase IV - First Floor Plan

8/5/09