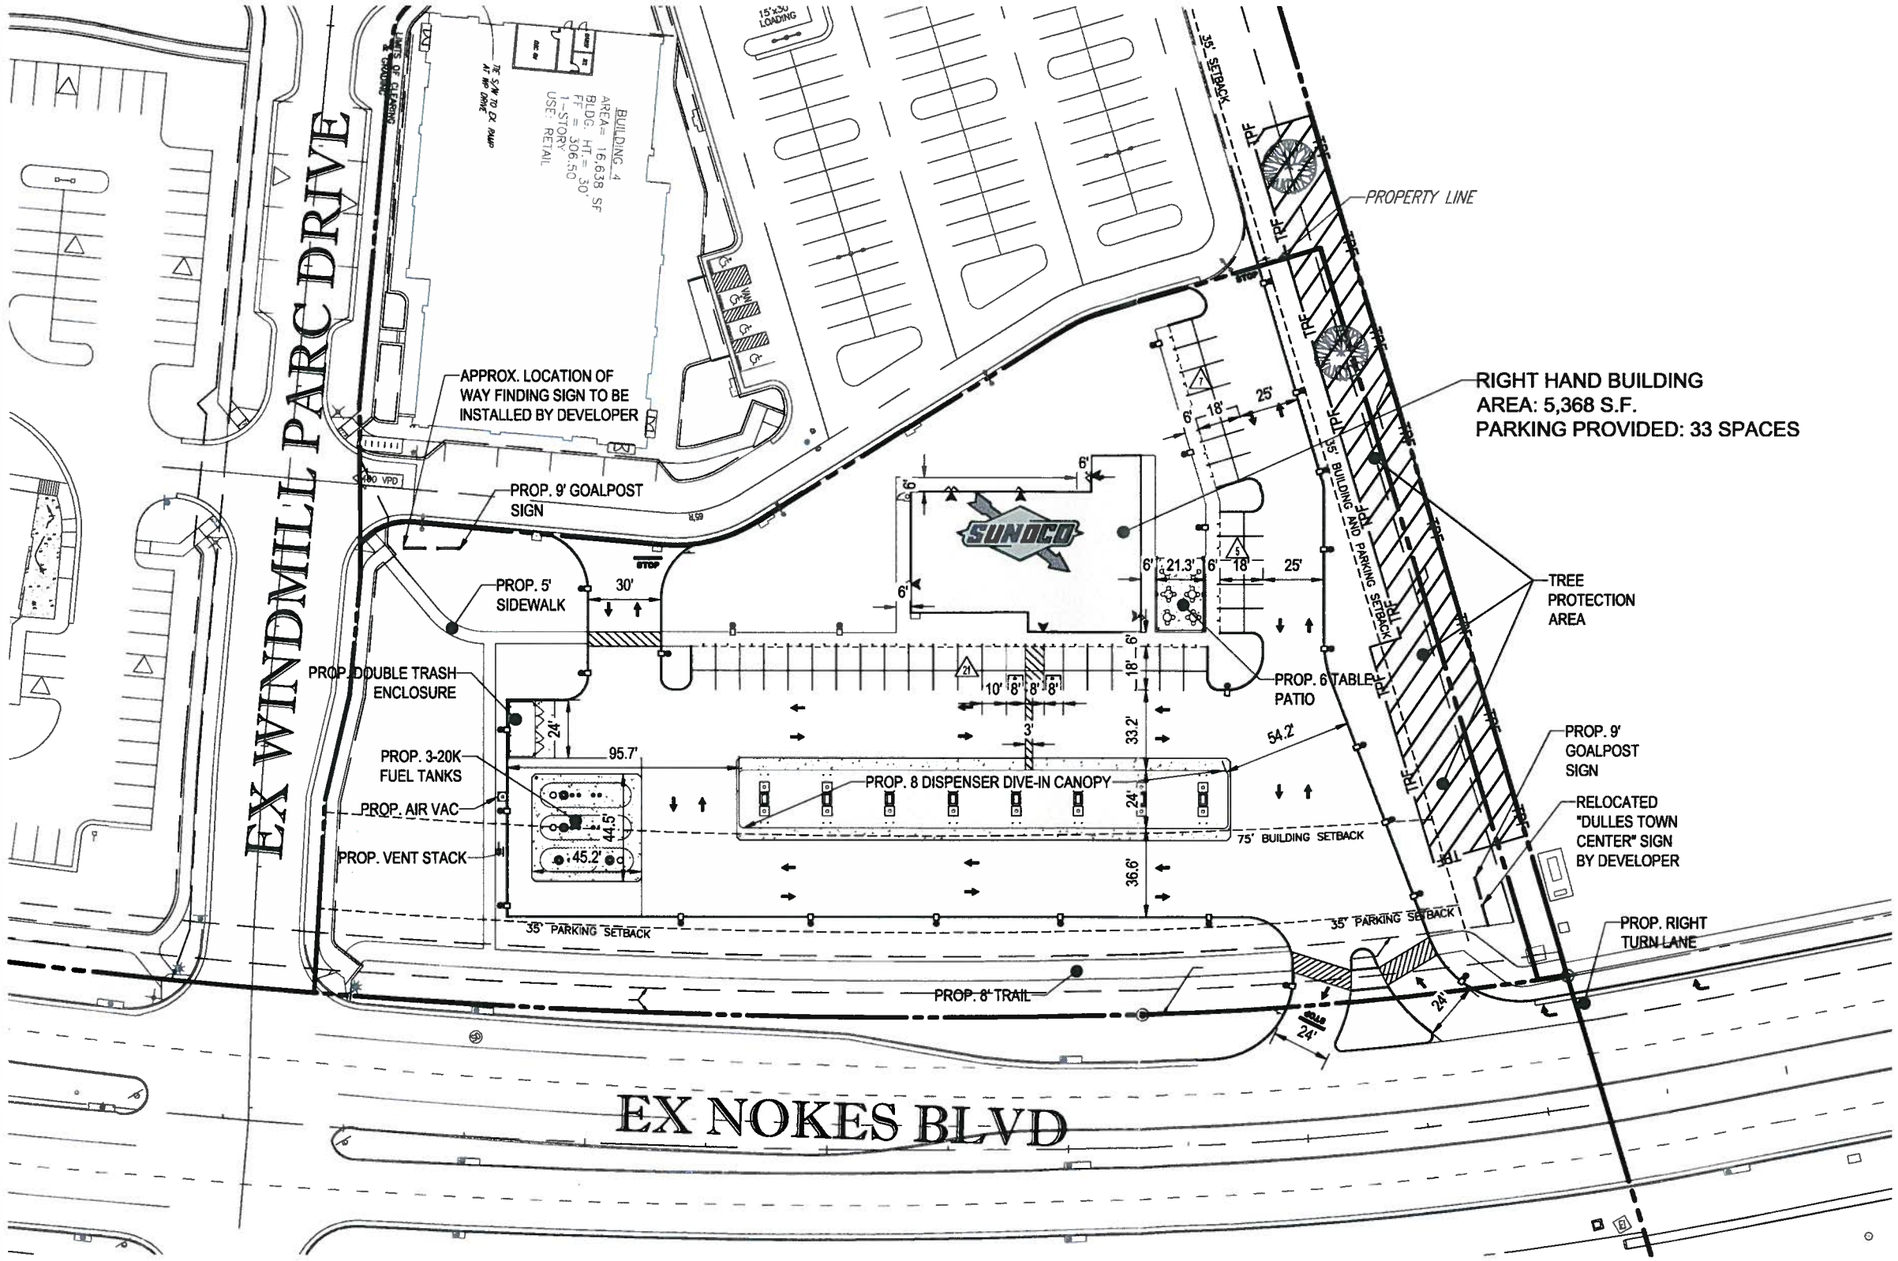

THE FOLLOWING STATES REQUIRE NOTIFICATION BY EXCAVATORS, DESIGNERS, OR ANY PERSON PREPARING TO DISTURB THE EARTH'S SURFACE ANYWHERE IN THE STATE. IN VIRGINIA, MARYLAND, THE DISTRICT OF COLUMBIA, AND DELAWARE CALL 811
NJ 1-800-272-1000 (PA 1-800-242-1776) (DC 1-800-257-7777)
DE 1-800-282-8037 (MD 1-800-257-7777) (VA 1-800-552-7001)

REV. NO.	DATE	REVISIONS	DRAWN BY	CHK'D. BY	APP'VD.

SUNOCO, INC.
RETAIL ENGINEERING
NEWTOWN SQUARE, PA

LOCATION: NEC NOKES BOULEVARD & WINDMILL PARC DRIVE
STERLING, VIRGINIA 20166
LOUDOUN COUNTY

PROJECT No. -S152135

SPECIAL EXCEPTION PLAT

SCALE: 1" = 30'

APPROVED		FACILITY No.	DRAWING No.	REV. No.
CHECKED	MJB	0564-0594	3 OF 6	0
DRAWN	KML			
DATE	10/30/15			

M. J. BIRKLAND
PROFESSIONAL ENGINEER
VIRGINIA LICENSE No. 0402 031682

BOHLER ENGINEERING
23630 DAVIS DRIVE, SUITE 250
STERLING, VIRGINIA 20164
Phone: (703) 709-0500
Fax: (703) 709-0501
www.BohlerEngineering.com
CIVIL & CONSULTING ENGINEERS • ARCHITECTS • PROJECT MANAGERS • LANDSCAPE ARCHITECTS • ENVIRONMENTAL CONSULTANTS
TOWSON, MD • ROANOKE/CHINA, NY • CHALFONT, PA • STERLING, VA • SOUTHBOROUGH, MA • BOWIE, MD
ALBANY, NY • CENTER VALLEY, PA • PHILADELPHIA, PA • WINCHESTER, VA • FORT LAUDERDALE, FL • TAMPA, FL

CONSTRUCTION CHECK DATE | CONSTRUCTION CHECK DATE | PROJECT No.: S152135 | CAD I.D.: SID

THIS DRAWING IS AND SHALL REMAIN THE PROPERTY OF SUNOCO INC. USE, REPRODUCTION OR ALTERATION OF THIS DRAWING WITHOUT THE EXPRESSED WRITTEN PERMISSION OF SUN REFINING AND MARKETING COMPANY IS PROHIBITED.

THE INFORMATION, DESIGN AND CONTENT OF THIS PLAN ARE PROPRIETARY AND SHALL NOT BE COPIED OR USED FOR ANY PURPOSE WITHOUT PRIOR WRITTEN AUTHORIZATION FROM BOHLER ENGINEERING. ONLY APPROVED, SIGNED AND SEALED PLANS SHALL BE UTILIZED FOR CONSTRUCTION PURPOSES (c) 2008 BOHLER ENGINEERING.

H:\SB\13139\DRAWINGS\PLAN SET\S152135 SB13139.DWG