LEGEND

TREE PRESERVATION AREA

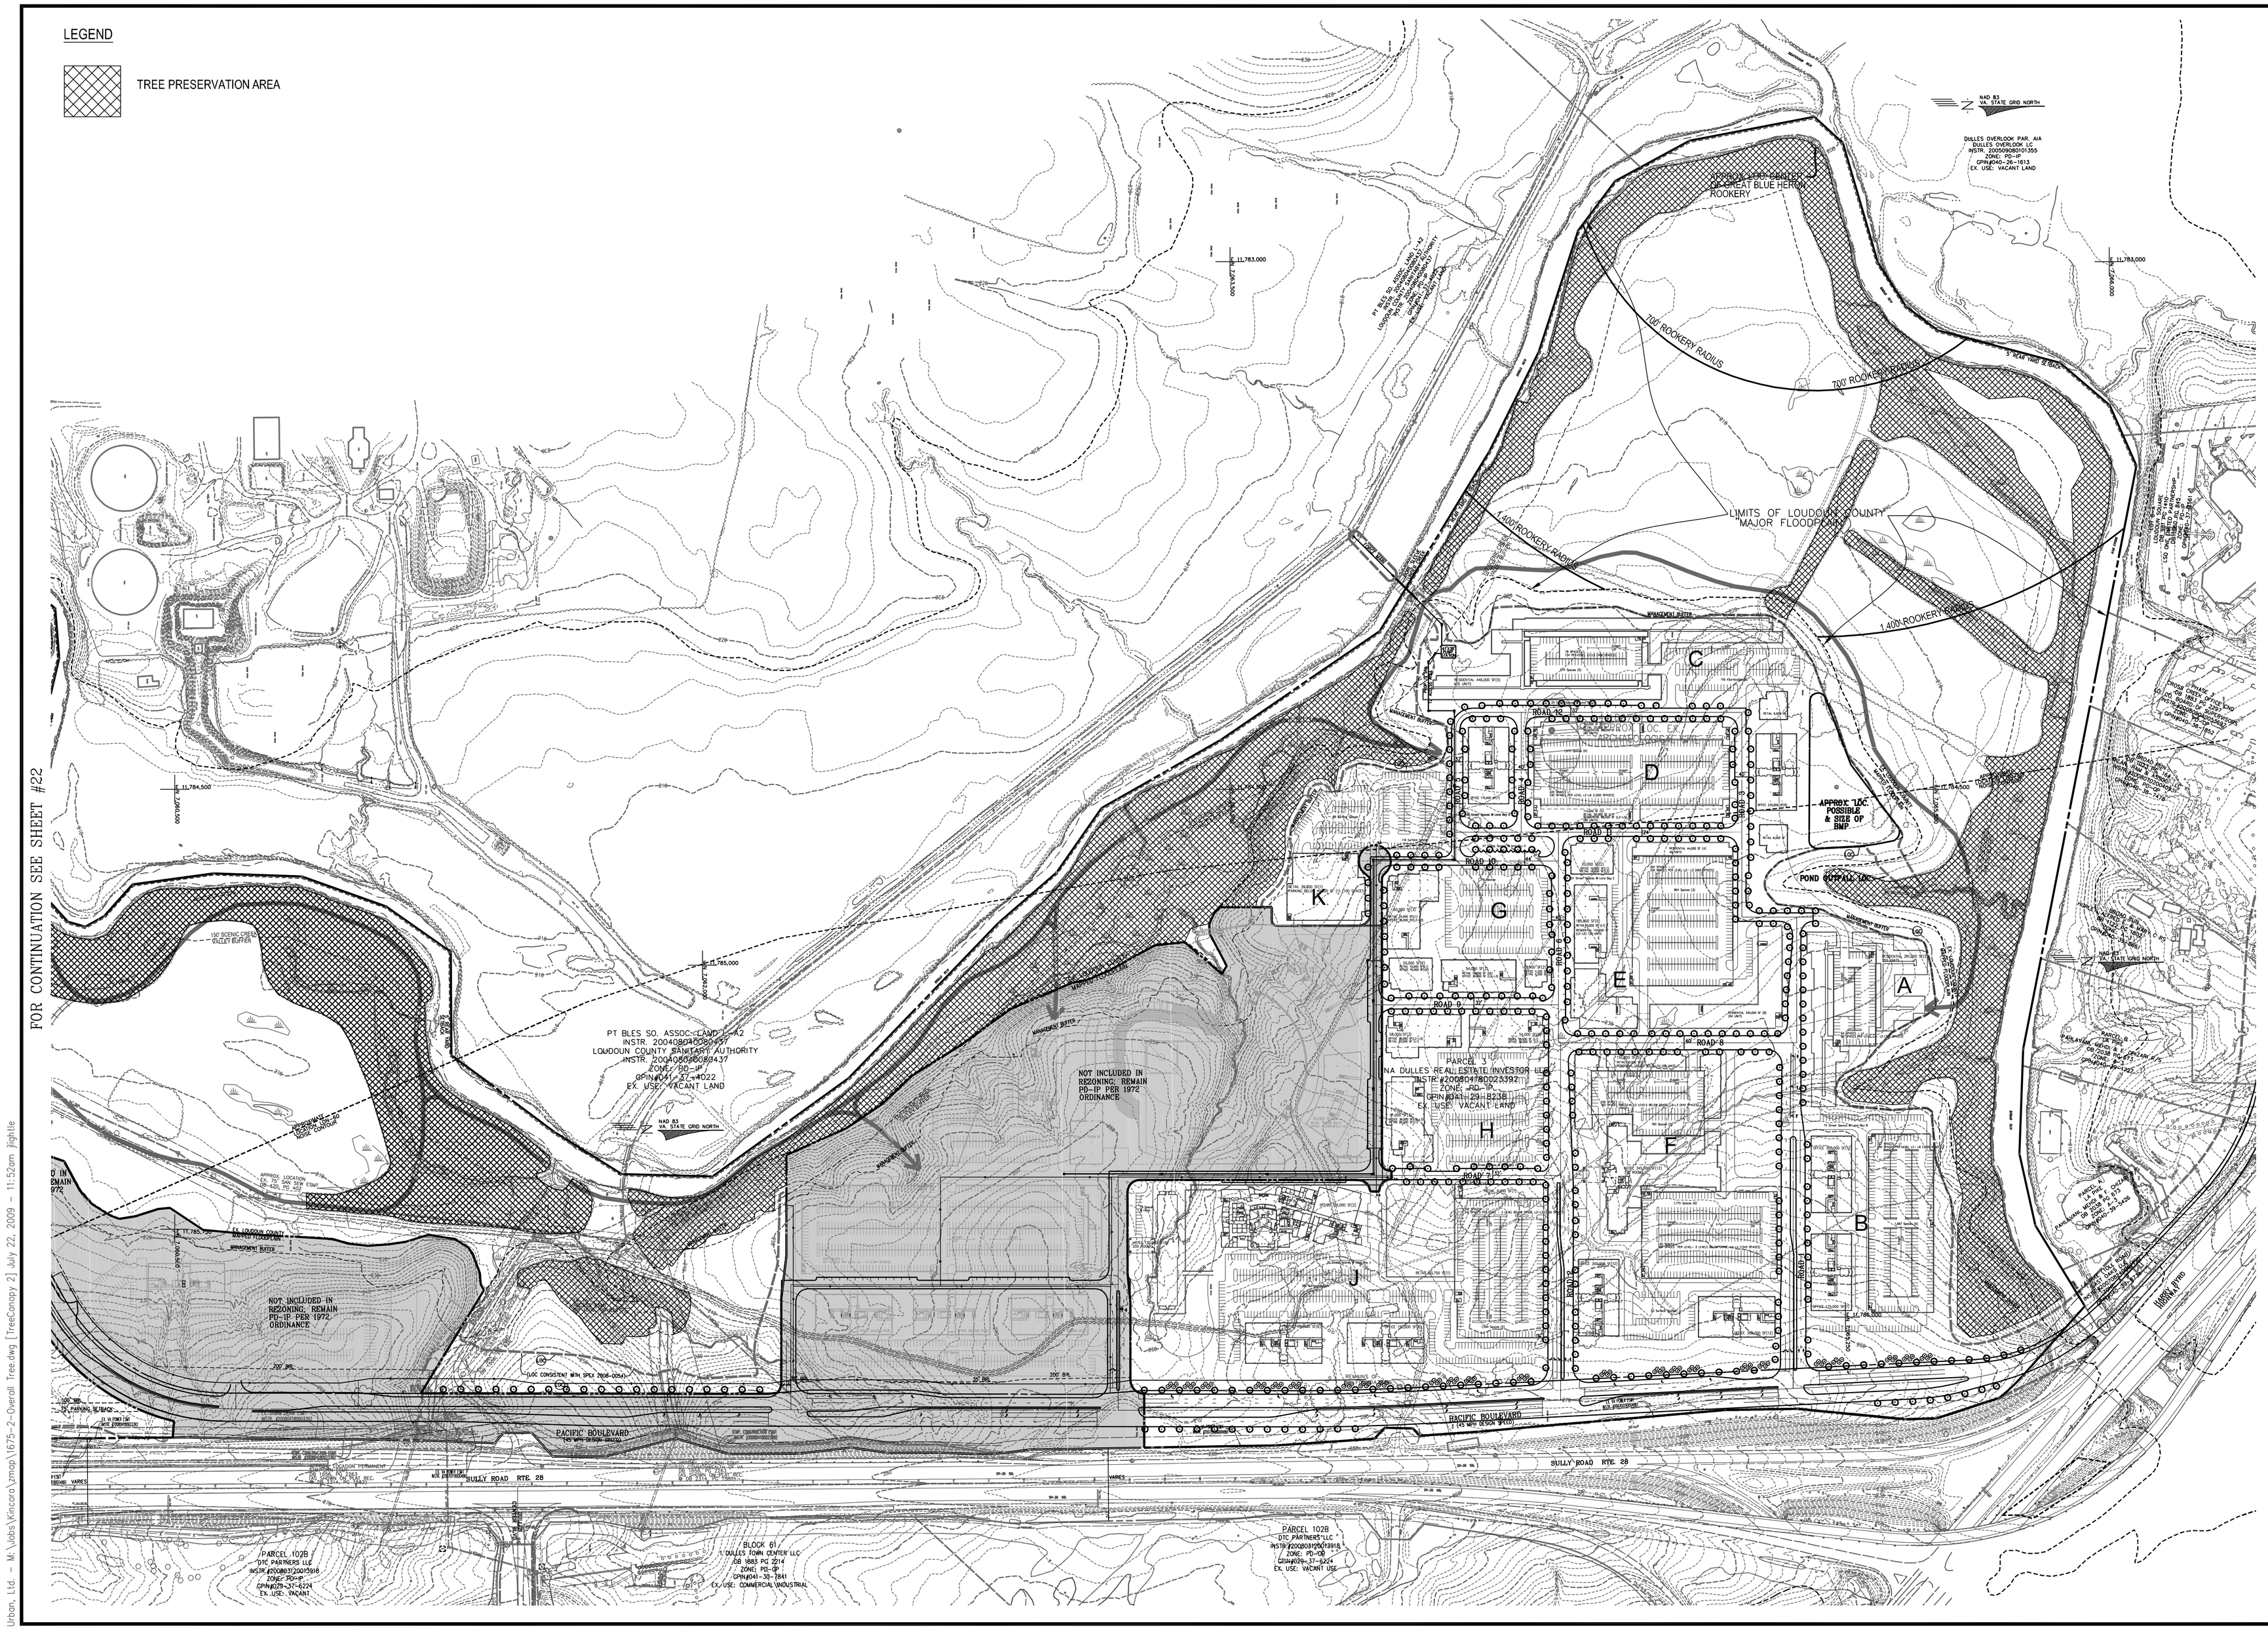

urban™

7700 Little River Turnpike Suite 503
Annandale, Virginia 22003
TEL 703.642.8080 FAX 703.941.8344
www.urban-ltd.com

Seal

COMMONWEALTH OF VIRGINIA
ERIC S. SIEGEL
Lic. No. 023416
07/21/09
PROFESSIONAL ENGINEER

Client

NA Dulles Real Estate Investor, LLC
A Delaware Limited Liability Company
c/o Tritec Development Group, LLC
45 Research Way, Suite 100
East Setauket, NY 11733
703.797.2077 ext 101 or 102

Revision / Issue

No.	Description	Date

Issue

Date	Description

Project Name

KINCORA

KINCORA VILLAGE CENTER

Broad Run Election District
Loudoun County, Virginia

Drawn By	Checked By
TB	ESS

Project No. 08-356

Date OCT. , 2008

Drawing Title

OVERALL TREE CANOPY PLAN

Scale: 1"=200'

Drawing Number

23

Sheet 23 of 35 ZP-1675-2

Urban, Ltd. – M:\Jobs\Kincora\zmap\1675-2-Overall Tree.dwg [TreeCanopy 2] July 22, 2009 – 11:52am jlightle