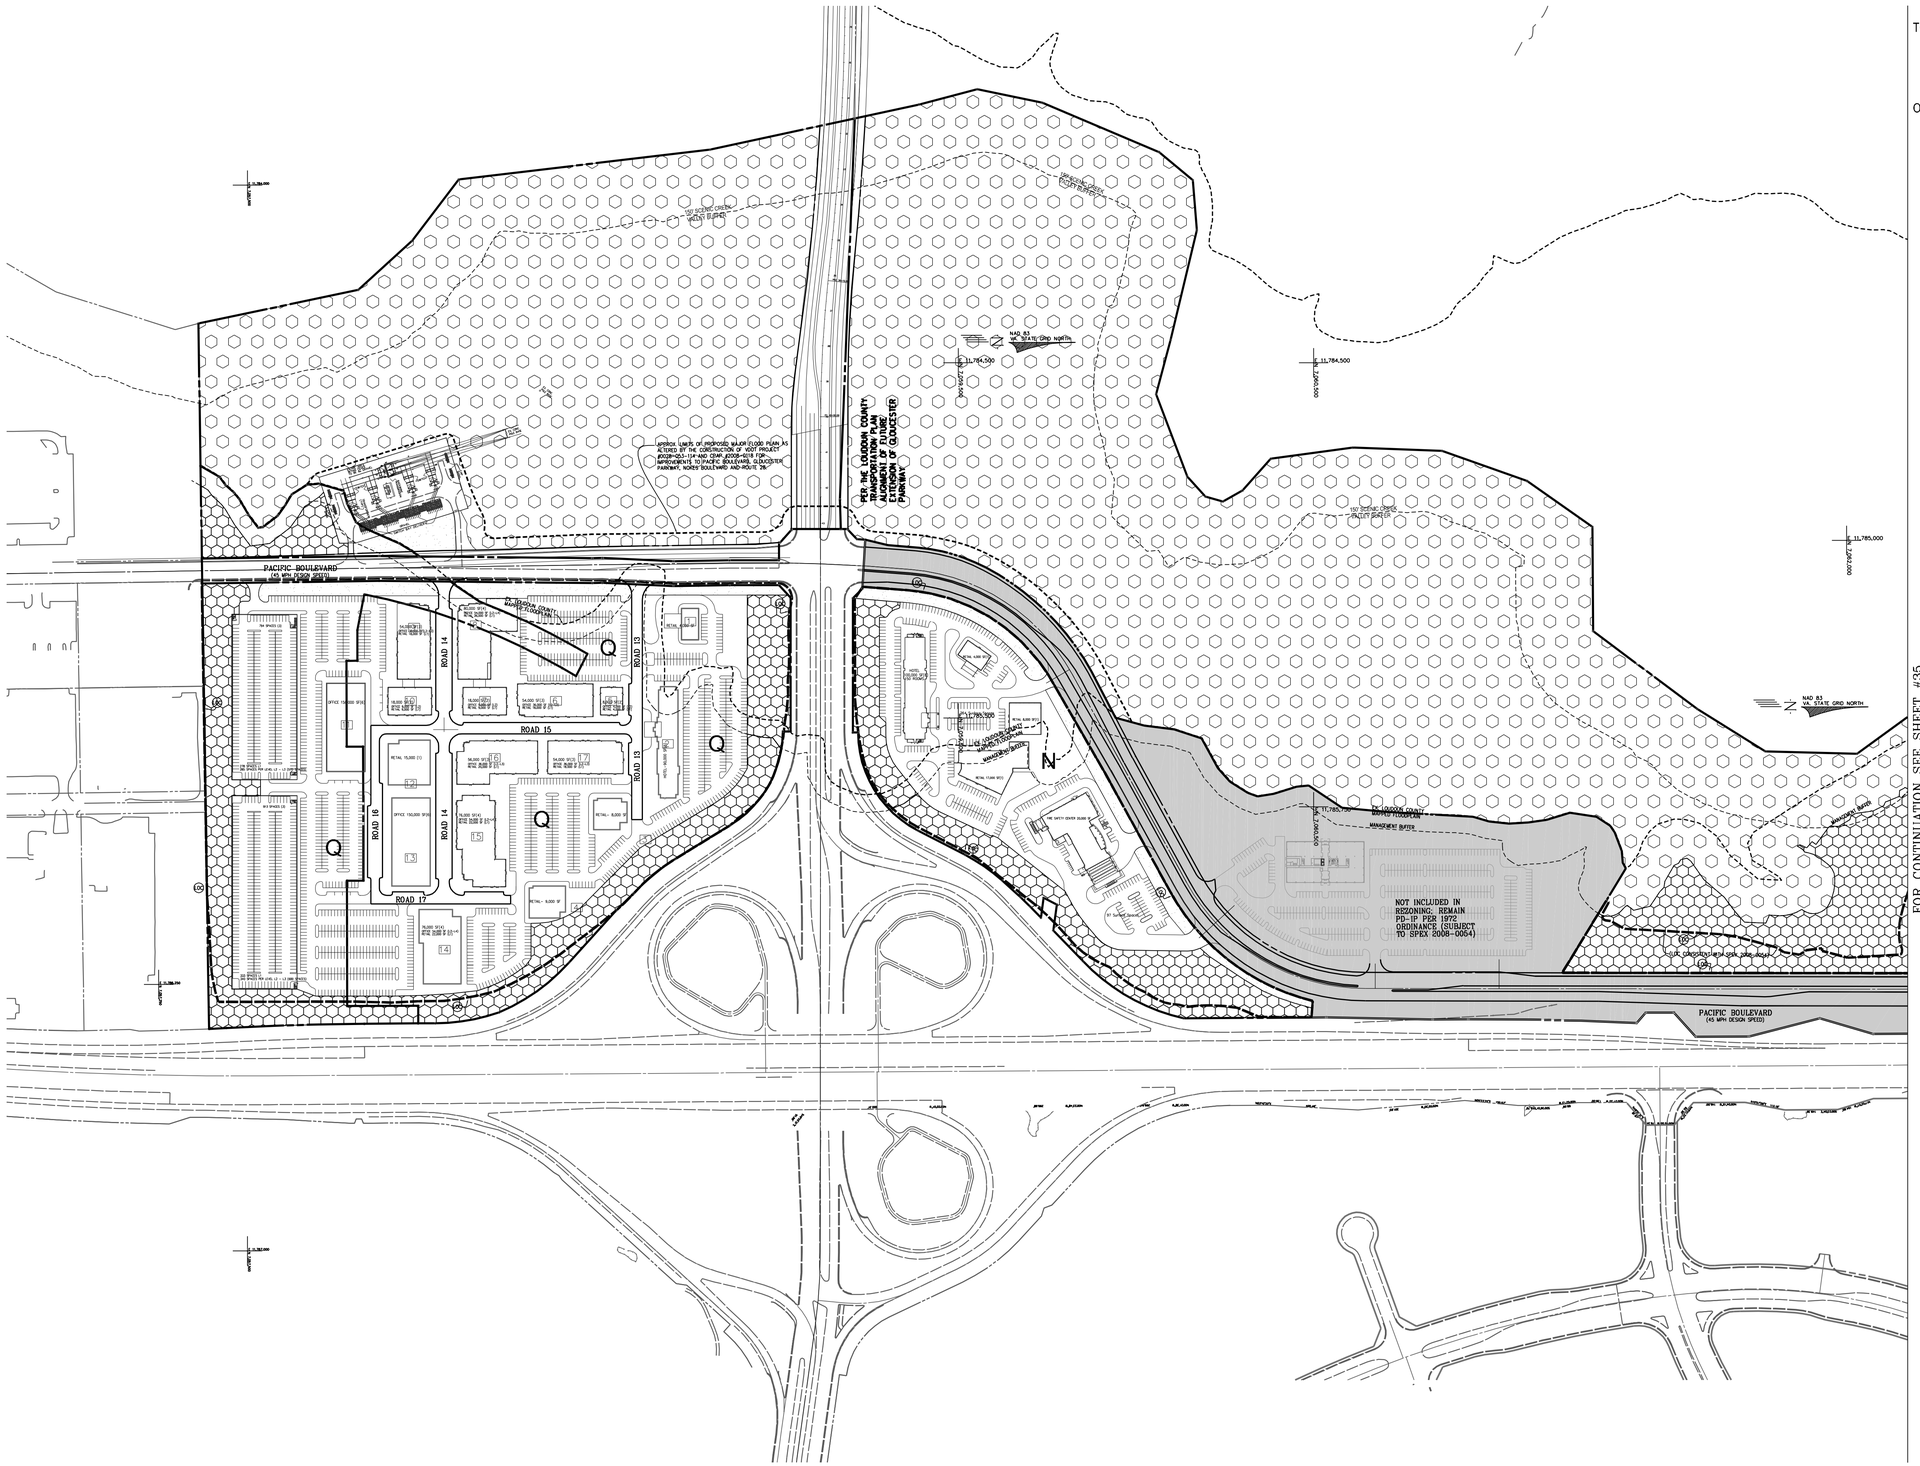

TOTAL SITE AREA ..... 336.60 AC

	REQUIRED / ALLOWED	MINIMUM PROVIDED
OPEN SPACE (min. 10% req.)	33.66 AC	34.90 AC
"NATURAL" OPEN SPACE WITHIN RSCOD (max. 50% allowed of open space)	17.45 AC	5.84 AC (17%)
"NATURAL" OPEN SPACE OUTSIDE RSCOD (min. 75% req. of open space)	26.18 AC	26.19 AC (75%)
"REMAINING" OPEN SPACE OUTSIDE RSCOD (max. 25% allowed of open space)	8.73 AC	2.87 AC (8%)

LEGEND

"NATURAL" OPEN SPACE WITHIN RSCOD (254,391 SF or 5.84 AC)

"NATURAL" OPEN SPACE OUTSIDE RSCOD (1,140,960 SF or 26.19 AC)

"REMAINING" OPEN SPACE OUTSIDE RSCOD (125,221 SF or 2.87 AC)

NOTE:
THE LOCATIONS AND MAXIMUM AMOUNTS OF CIVIC SPACE AND OPEN SPACE SHOWN IS FOR ILLUSTRATIVE PURPOSES. EACH SITE PLAN SUBMITTED WILL DEPICT THAT THE MINIMUM AMOUNTS REQUIRED WILL BE PROVIDED.

urban™
7700 Little River Turnpike Suite 503
Annandale, Virginia 22003
TEL 703.642.8080 FAX 703.941.8344
www.urban-ltd.com

Seal
COMMONWEALTH OF VIRGINIA
ERIC S. SIEGEL
Lic. No. 023416
07/21/09
PROFESSIONAL ENGINEER

Client
NA Dulles Real Estate Investor, LLC
A Delaware Limited Liability Company
c/o Tritec Development Group, LLC
45 Research Way, Suite 100
East Setauket, NY 11733
703.797.2077 ext 101 or 102

Revision / Issue
No. Description Date

Issue
Date Description

Project Name
KINCORA
KINCORA VILLAGE CENTER

Broad Run Election District
Loudoun County, Virginia

Drawn By	Checked By
TB	ESS

Project No. 08-356

Date OCT. , 2008

Drawing Title
OPEN SPACE PLAN

Scale: 1"=200'

Drawing Number
34
Sheet 34 of 35 ZP-1675-2

Urban, Ltd - M:\Jobs\Kincora\xmap\1675-2-civic.dwg [34 open] July 23, 2009 - 10:09am tburroughs