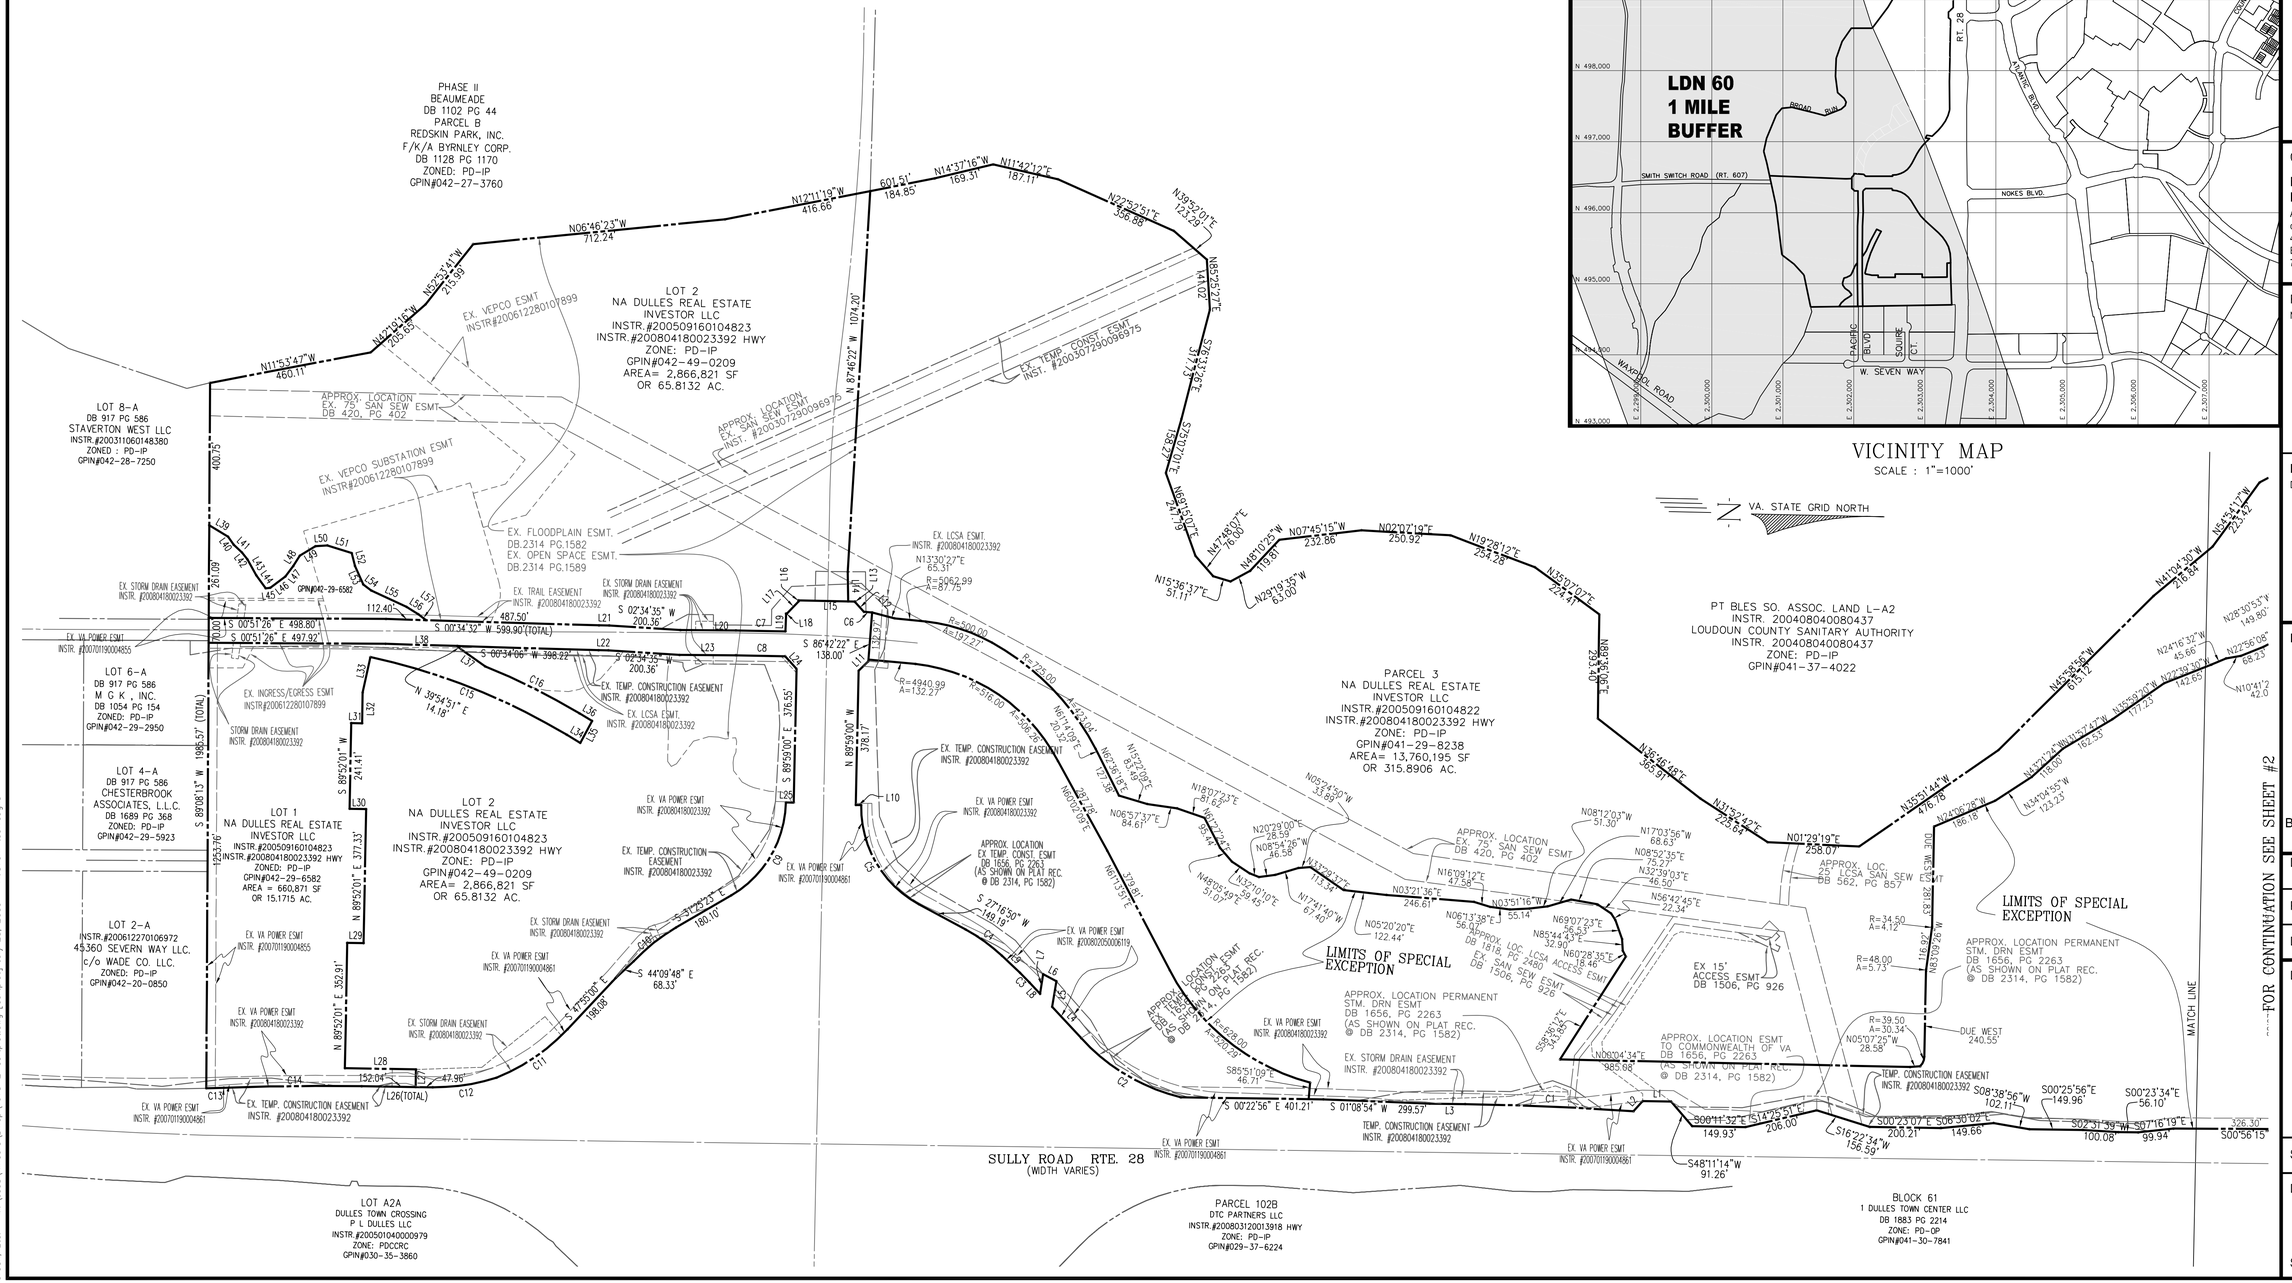

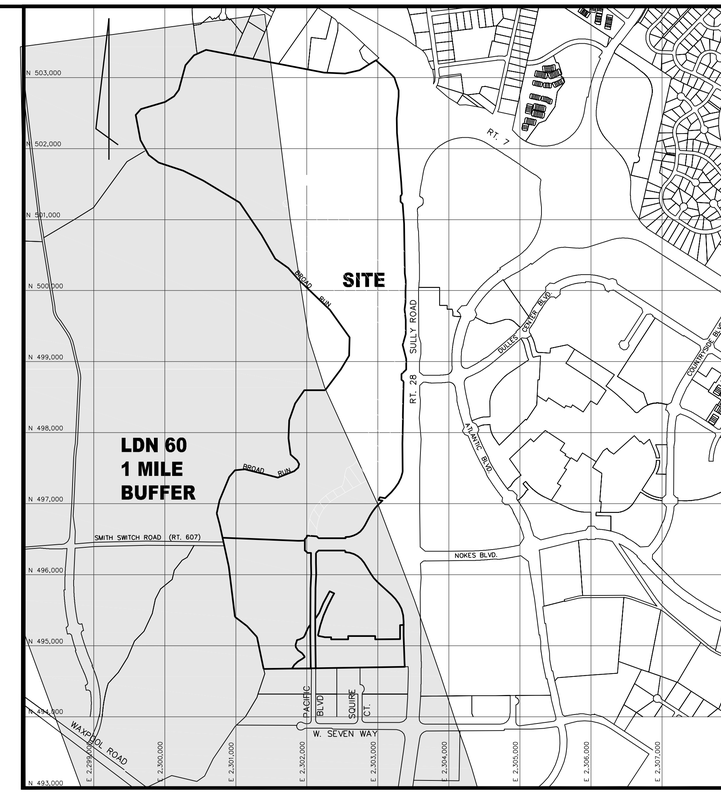

VICINITY MAP
SCALE : 1"=1000'

urban™
7712 Little River Turnpike
Annandale, Virginia 22003
TEL 703.642.8080 FAX 703.642-8256
www.urban-ltd.com

Seal

COMMONWEALTH OF VIRGINIA
ERIC S. SIEGEL
Lic. No. 023416
07/21/09
PROFESSIONAL ENGINEER

Client

NA Dulles Real Estate Investor, LLC
A Delaware Limited Liability Company
c/o Tritec Development Group, LLC
45 Research Way, Suite 100
East Setauket, NY 11733
703.797.2077 ext. 101 or 102

Revision / Issue

No.	Description	Date

Issue

Date	Description

Project Name

KINCORA VILLAGE CENTER

Broad Election District District
Loudoun County, Virginia

Drawn By	Checked By
TB	KO

Project No. 08-357

Date Sept. 2008

Drawing Title

CERTIFIED PLAT

Scale: 1"=200'

Drawing Number

1

Sheet 1 of 2 ZP -1675-2

Urban Ltd. - M:\Jobs\Kincora\dwg\1675-2-certplat.dwg [certplat] July 23, 2009 - 11:57am tburroughs