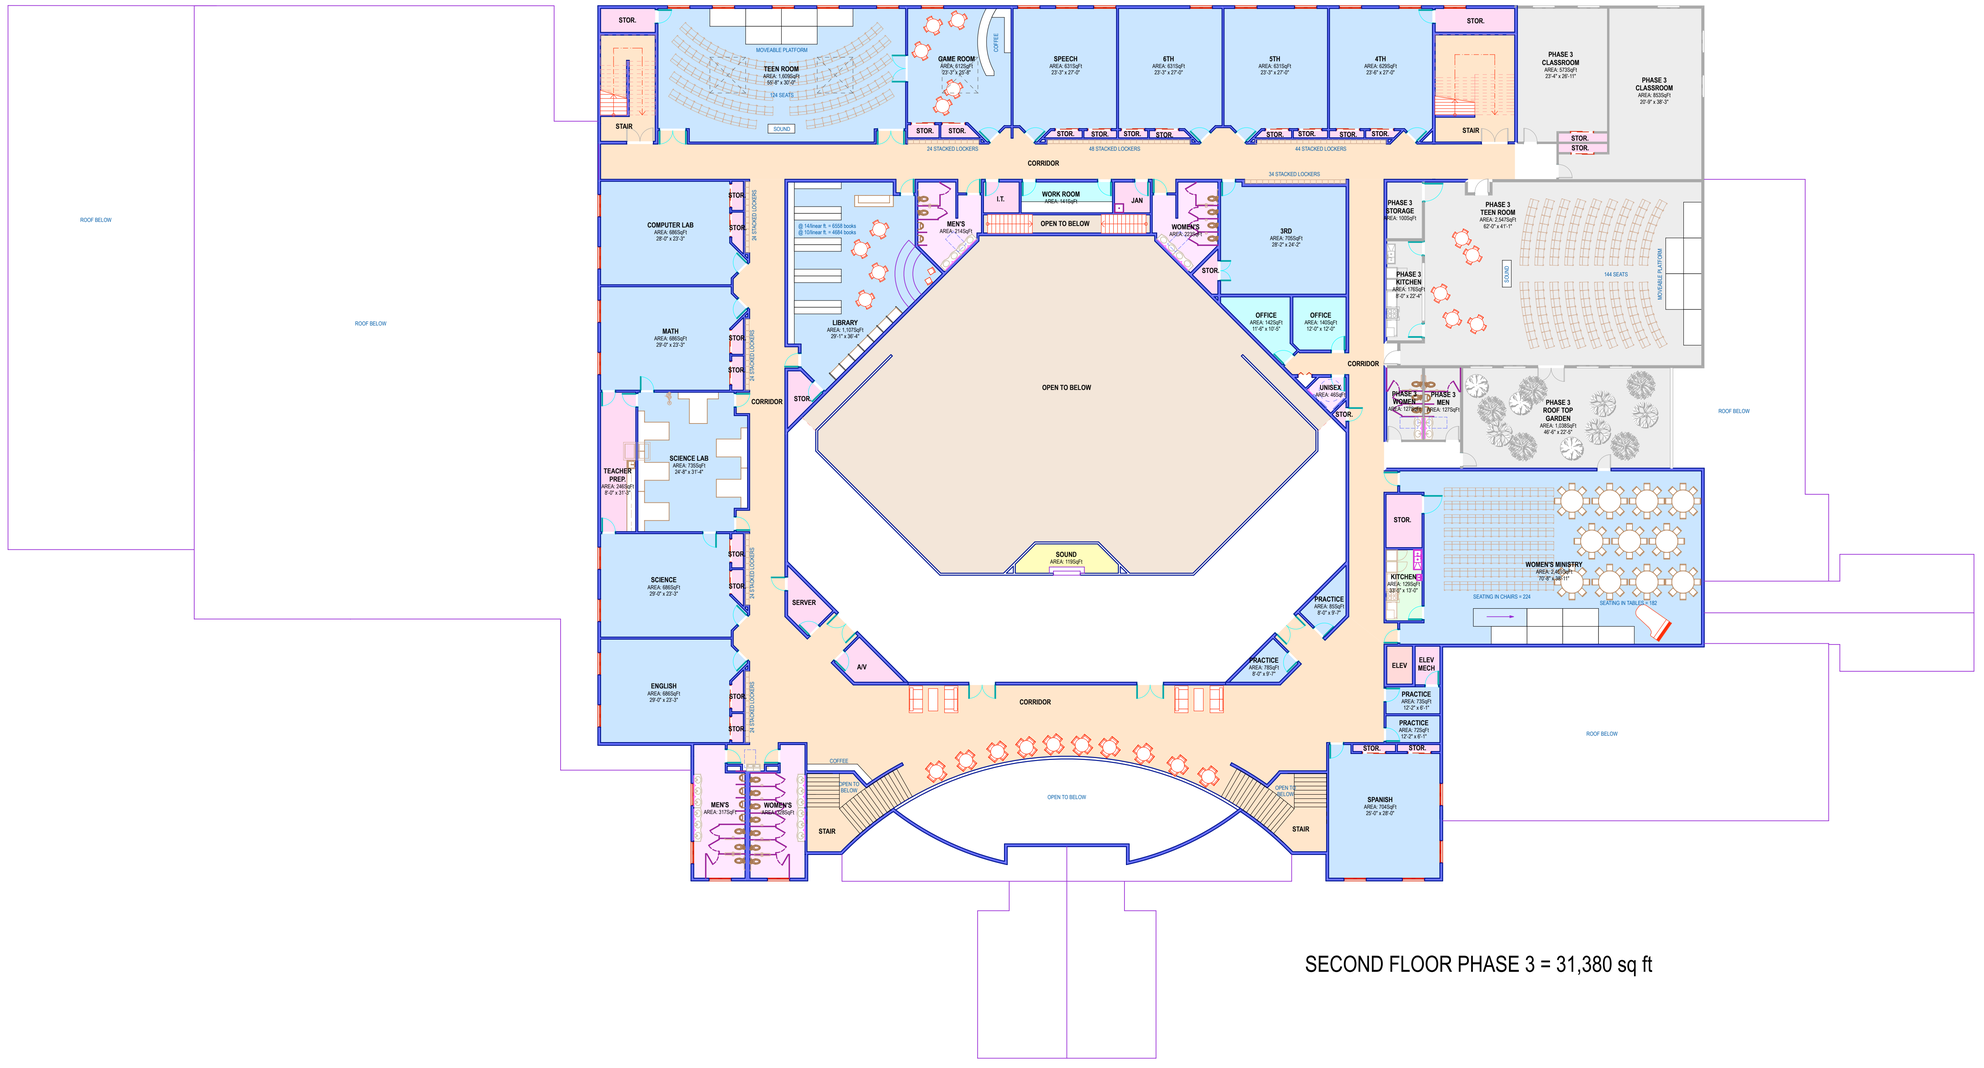

SECOND FLOOR PHASE 3 = 31,380 sq ft