Comprehensive Sign Plan

LANSDOWNE TOWN CENTER

August 26, 2008
(ZMOD 2008-0009)

ARCHITECTS | DESIGNERS
Brown| Craig | Turner

LANSDOWNE TOWN CENTER

Comparison of Existing & Proposed Regulations

Comprehensive Sign Application Matrix – Comparison of Existing & Proposed Regulations

SIGN TYPE	REVISED 1993 LOUDOUN COUNTY ZONING ORDINANCE	2003 LANSDOWNE CONSERVANCY GUIDELINES	PROPOSED LANSDOWNE TOWN CENTER REGULATIONS
Entrance Signs** (ground mounted, freestanding, retail center identification signs)	– 60 SF total aggregate sign area	– N/A	– N/A
	– 1 sign per vehicular entrance (not to exceed 3 signs)	– 1 sign per vehicular entrance	– 1 sign per vehicular entrance
	– 30 SF maximum area of any one sign (20 FT x 1.5 bonus multiplier)	– 95 SF maximum sign area (includes background structure area)	– 113 SF total sign area per sign (includes background structure area)
	– 45 SF maximum background structure area (30 SF x 1.5 bonus multiplier)	– Maximum background structure area included in total sign area (see above)	– Maximum background structure area included in total sign area (see above)
	– 8 FT maximum sign height (15 FT if bonus multipliers are not used)	– 11'-11" maximum sign height	– 12 FT maximum sign height
	– Backlight or white light illumination	– Internal white light illumination	– External ground mounted white light illumination with shielded lenses
**Sign Type P1	– 10 FT minimum setback from R.O.W.	– 5 FT minimum setback from R.O.W.	– 5 FT minimum setback from R.O.W.
Section 5-1204(D)(3)(c)	Section 5- 1204(D)(3)(c)	(Retail Center Signs - Ground Mounted)	(Project Entry Monument - Type P1)
Directional Signs** (ground mounted, freestanding)	– 60 SF total aggregate sign area	– N/A	– N/A
	– 3 (freestanding building) – 1 freestanding sign/vehicular entrance, no more than 3 for center and 1 building mounted sign/facade, no more than 3 for business (inline structure)	– 2 Panel Sign - Maximum 42 SF per face – 3 Panel Sign - Maximum 50 SF per face – 4 Panel Sign - Maximum 56 SF per face – 5 Panel Sign - Maximum 58 SF per face – 6 Panel Sign - Maximum 66 SF per face	– Post mounted signs - Maximum 45 SF per sign (includes background structure) – Light pole mounted signs - Maximum 2.25 SF per sign (does not include background structure)
	– 30 SF maximum area any one sign (20 x 1.5 bonus multiplier) with 45 SF background structure & 8 FT maximum height	– Maximum background structure area included in total sign area – 7'-9" maximum sign height	– 8'-5 ½" maximum sign height (Type P2)
	– Backlight or white light illumination	– Illuminated and Non-illuminated options	– Non-illuminated
**Sign Types P2 & P5	– 10 FT minimum setback from R.O.W.	– 5 FT minimum setback from R.O.W.	– 5 FT minimum setback from R.O.W.
Section 5 -1204(D)(3)(ii)	Section 5-1204(D)(3)(ii)	(Directional Signs - Residential)	(Site Directional - Type P2 & Light Pole Signs - Type P5)

Comprehensive Sign Application Matrix – Comparison of Existing & Proposed Regulations

SIGN TYPE	REVISED 1993 LOUDOUN COUNTY ZONING ORDINANCE	2003 LANSDOWNE CONSERVANCY GUIDELINES	PROPOSED LANSDOWNE TOWN CENTER REGULATIONS
Directories**	– 60 SF total aggregate sign area	– 25 SF sign area per directory	– 49 SF total aggregate sign area
	– 3 (freestanding building) – 1 freestanding sign/vehicular entrance, no more than 3 for center and 1 building mounted sign/facade, no more than 3 for business (inline structure)	– Directories may list 5 major tenants when placed adjacent to main entrance of multi-tenant building, or they may be consolidated for multi-building conditions	– 2 signs maximum (1 sign each per pedestrian access corridor from parking lot)
	– 30 SF maximum area any one sign (20 x 1.5 bonus multiplier) with 45 SF background structure & 8 FT maximum height		– 24.5 SF maximum area per sign (includes background structure area) – 6'-5 1/2" maximum sign height
**Sign Type P3	– Backlight or white light illumination		– Backlight illumination
Section 5-1204(D)(3)(ii)	Section 5-1204(D)(3)(ii)		(Pedestrian Directory - Type P3)
Light Pole Banners**	– 4 SF total aggregate sign area		
	– 1 sign permitted		– 1 or 2 banners per pole
	– 4 SF maximum area any one sign		– 8 SF maximum area any one banner
	– Non-illuminated		– Non-illuminated
**Sign Type P5.1	– 5 FT setback from R.O.W.		– 5 FT setback from R.O.W.
Section 5-1204(D)(5)(a)	Section 5-1204(D)(5)(a)		(Light Pole Banners - Type P5.1)
Archway Sign** (ground mounted, freestanding, major retail tenant identification sign)			– Freestanding Gateway Sign to principle Retail Tenant
			– 404.25 SF maximum area (includes background structure area & piers)
**Sign Type P6			– Illuminated individual channel letters or Non-illuminated individual letters
Section 5-1204(D)(3)(ii)	Section 5-1204(D)(3)(ii)		(Archway Sign: Type P6)

Comprehensive Sign Application Matrix – Comparison of Existing & Proposed Regulations

SIGN TYPE	REVISED 1993 LOUDOUN COUNTY ZONING ORDINANCE	2003 LANSDOWNE CONSERVANCY GUIDELINES	PROPOSED LANSDOWNE TOWN CENTER REGULATIONS
Office Building Address** (building mounted)	– 60 SF total aggregate sign area (2 SF/ linear foot of building frontage)	– 200 SF total aggregate sign area	– N/A
	– 1 sign per facade, not to exceed 3 signs	– 1 sign per tenant, 2 signs maximum per building elevation	– 1 sign maximum per building elevation
	– 60 SF maximum area any one sign	– 100 SF maximum area any one sign	– 26.25 SF total sign area per sign
****Sign Types UP1 & UP2**	– Backlight or white light illumination	– Illuminated individual channel letters or Non-illuminated individual letters	– Non-illuminated individual letters
Section 5-1204(D)(3)(d)	Section 5-1204(D)(3)(d)	(Office Building Signs - Building Mounted)	(Office Building Address - Primary: Type UP1 & Secondary: Type UP2)
Office Tenant Signs** (building mounted)	– 60 SF total aggregate sign area (2 SF/ linear foot of building frontage)	– 200 SF total aggregate sign area	– N/A
	– 1 sign per facade, not to exceed 3 signs	– 1 sign per tenant, 2 signs maximum per building elevation	– 1 sign maximum per tenant per building elevation – 4 signs maximum total per front and rear building elevations, 1 sign maximum total side elevations
	– 60 SF maximum area any one sign	– 100 SF maximum area any one sign	– 40 SF total sign area per sign
****Sign Types UP2.2**	– Backlight or white light illumination	– Illuminated individual channel letters or Non-illuminated individual letters	– Illuminated individual channel letters or Non-illuminated individual letters
Section 5-1204(D)(3)(d)	Section 5-1204(D)(3)(d)	(Office Building Signs - Building Mounted)	(Office Tenant Signs: Type UP2.2)

Comprehensive Sign Application Matrix – Comparison of Existing & Proposed Regulations

SIGN TYPE	REVISED 1993 LOUDOUN COUNTY ZONING ORDINANCE	2003 LANSDOWNE CONSERVANCY GUIDELINES	PROPOSED LANSDOWNE TOWN CENTER REGULATIONS
In-line Anchor/ Large Freestanding Retail Building** (15,000 SF or larger)	– 60 SF total aggregate sign area (2 SF/ linear foot of building frontage)	– 200 SF total aggregate sign area	– 295 SF total aggregate sign area
	– 1 sign per facade, not to exceed 3 signs	– 6 signs maximum per tenant	– 8 signs maximum per building
	– 60 SF maximum area any one sign	– 75 SF maximum area any one sign	– 85 SF maximum area any one sign
**Sign Type UP4	– Backlight or white light illumination	– Illuminated individual channel letters or Non-illuminated individual letters	– Illuminated individual channel letters or Non-illuminated individual letters
Section 5-1204(D)(3)(d)	Section 5-1204(D)(3)(d)	(In-line Anchor and/or Large Free-standing Retail Building)	(In-line Anchor/ Large Freestanding Retail Building - Type UP4)
In-line Retail Center Signs**	– 60 SF total aggregate sign area (2 SF/ linear foot of building frontage)	– 60 SF total aggregate sign area per tenant	– 75 SF total aggregate sign area per building facade per tenant (except for awnings)
	– 1 sign per facade, not to exceed 3 signs	– 2 signs maximum per tenant	– Number of signs per tenant will vary & may include any combination of the following sign types: a) 1 primary building mounted sign per facade (except for bldg rear) b) Storefront graphics applied to glass c) Awning signs (includes whole awning/canopy) - Graphics, names and logos not to exceed 10% of the awning area to which it is applied. 500sf maximum area (including awning) d) Under canopy or flagmount (blade) sign e) 1 secondary building sign per rear facade not to exceed 85% of tenant linear demising width
	– 60 SF maximum area any one sign	– 60 SF maximum area any one sign	– 60 SF maximum area any one sign (except awnings)
** Sign Type UP5	– Backlight or white light illumination	– Illuminated individual channel letters or Non-illuminated individual letters	– Illuminated individual channel letters or Non-illuminated individual letters
Section 5-1204(D)(3)(d)	Section 5-1204(D)(3)(d)	(In-line Retail Center Signs)	(In-line Retail Center Signs - Type UP5)

Comprehensive Sign Application Matrix – Comparison of Existing & Proposed Regulations

SIGN TYPE	REVISED 1993 LOUDOUN COUNTY ZONING ORDINANCE	2003 LANSDOWNE CONSERVANCY GUIDELINES	PROPOSED LANSDOWNE TOWN CENTER REGULATIONS
Gas Station Canopy Signs**	– 30 SF maximum area of any one sign (20 x 1.5 bonus multiplier) with 45 SF background structure (total sign area *excludes* federally mandated gasoline price posting)		– 60 SF total aggregate sign area – 30 SF maximum area any one sign (includes any illuminated decoration)
	– 6 signs maximum per tenant		– 2 signs maximum per canopy
	– 8 FT maximum sign height		– 18 FT maximum sign height (not to exceed height of canopy at fuel pump pad)
	– 5 FT minimum setback from R.O.W.		– 5 FT minimum setback from R.O.W.
** Sign Type UP6.4	– Backlight illuminated		– Illuminated individual channel letters
Section 5-1204(D)(3)(r)	Section 5-1204(D)(3)(r)		(Gas Station Canopy Sign - Type UP6.4)
Building Mounted Project Identification Signs**	– 60 SF total aggregate sign area		– 105 SF total area per sign
	– 3 (freestanding building) – 1 freestanding sign/vehicular entrance, no more than 3 for center and 1 building mounted sign/facade, no more than 3 for business (inline structure)		– 1 sign per facade
	– 30 SF maximum area any one sign (20 x 1.5 bonus multiplier) with 45 SF background structure & 8 FT maximum height		
	– 10 FT minimum setback from R.O.W.		
** Sign Type UP7	– Backlight or white light illumination		– Illuminated individual channel letters or Non-illuminated individual letters
Section 5-1204(D)(3)(ii)	Section 5-1204(D)(3)(ii)		(Building Mounted Project Identification Signs: Type UP7)

Comprehensive Sign Application Matrix – Comparison of Existing & Proposed Regulations

SIGN TYPE	REVISED 1993 LOUDOUN COUNTY ZONING ORDINANCE	2003 LANSDOWNE CONSERVANCY GUIDELINES	PROPOSED LANSDOWNE TOWN CENTER REGULATIONS
Tenant Sidewalk Signs**	– 60 SF total aggregate sign area		– 6 SF total area per sign
	– 3 (freestanding building) – 1 freestanding sign/vehicular entrance, no more than 3 for center and 1 building mounted sign/facade, no more than 3 for business (inline structure)		– 1 sign per tenant maximum
	– 30 SF maximum area any one sign (20 x 1.5 bonus multiplier) with 45 SF background structure & 8 FT maximum height		
	– 10 FT minimum setback from R.O.W.		
**** Sign Type UP8**	– Backlight or white light illumination		– Non-illuminated signs
Section 5-1204(D)(3)(ii)	Section 5-1204(D)(3)(ii)		(Tenant Sidewalk Signs: Type UP8)
Housekeeping Signs - Small - Permanent**		– 3 SF total area per sign, Maximum 6 feet in height, Graphics on one side only	– 3 SF total area per sign, Maximum 5 feet in height, Graphics on one side only
**** Sign Type HP1**		– Post mounted, non-illuminated signs	– Post mounted, non-illuminated signs
No suitable category under Section 5-1204(D)	No suitable category under Section 5-1204(D)	(Residential Housekeeping Signs - Small)	(Housekeeping Signs - Small - Permanent: Type HP1)

Comprehensive Sign Application Matrix – Comparison of Existing & Proposed Regulations

SIGN TYPE	REVISED 1993 LOUDOUN COUNTY ZONING ORDINANCE	2003 LANSDOWNE CONSERVANCY GUIDELINES	PROPOSED LANSDOWNE TOWN CENTER REGULATIONS
Housekeeping Signs - Small - Temporary**	– 2 SF total area per sign	– 3 SF total area per sign	– 3 SF total area per sign
	– 5 FT maximum height	– Maximum 6 feet in height, Graphics on one side only	Maximum 5 feet in height, Graphics on one side only
	– 1 sign per use identifying locations such as restrooms, loading areas, etc.		
** Sign Type HT1	– Backlight or White Light	– Freestanding, non-illuminated signs	– Freestanding, non-illuminated signs
Section 5-1204(D)(7)(e)	Section 5-1204(D)(7)(e)	(Residential Housekeeping Signs - Small)	(Housekeeping Signs - Small - Temporary:
Housekeeping Signs - Large - Temporary**	– 2 SF total area per sign	– 12 SF total area per sign	– 12 SF total area per sign
	– 5 FT maximum height	– Maximum 6 feet in height, Graphics on one side only	– Maximum 6 feet in height, Graphics on one side only
	– 1 sign per use identifying locations such as restrooms, loading areas, etc.		
** Sign Type HT2	– Backlight or White Light	– Freestanding, non-illuminated signs	– Freestanding, non-illuminated signs
Section 5-1204(D)(7)(e)	Section 5-1204(D)(7)(e)	(Residential Housekeeping Signs - Large)	(Housekeeping Signs - Large - Temporary: Type HT2)
Marketing Signs - Commercial**	– 20 SF total sign area	– 20 SF total area per sign	– 18 SF total area per sign
	– 1sign (upon any lot less than 10 acres); 2 signs upon any lot in excess of ten (10) arcres		
	– Maximum 6'-0" in height	Maximum 8'-0" in height	– Maximum 7'-6" in height
	– 5 FT minimum setback from R.O.W.		
** Sign Type M1	– Freestanding, non-illuminated	– Freestanding, non-illuminated signs	– Freestanding, non-illuminated signs
Section 5-1204(D)(6)(c)	Section 5-1204(D)(6)(c)	(Commercial Marketing Signs)	(Marketing Signs - Commercial: Type M1)

Comprehensive Sign Application Matrix – Comparison of Existing & Proposed Regulations

SIGN TYPE	REVISED 1993 LOUDOUN COUNTY ZONING ORDINANCE	2003 LANSDOWNE CONSERVANCY GUIDELINES	PROPOSED LANSDOWNE TOWN CENTER REGULATIONS
Entrance Signs** (ground mounted, freestanding, project entry signs)	– 60 SF total aggregate sign area	– N/A	– N/A
	– 1 sign per vehicular entrance (not to exceed 3 signs)	– 1 sign per vehicular entrance	– 1 sign
	– 30 SF maximum area of any one sign (20 FT x 1.5 bonus multiplier)	– 95 SF maximum sign area (includes background structure area)	– 200 SF total sign area per sign (includes background structure area)
	– 45 SF maximum background structure area (30 SF x 1.5 bonus multiplier)	– Maximum background structure area included in total sign area (see above)	– Maximum background structure area included in total sign area (see above)
	– 8 FT maximum sign height (15 FT if bonus multipliers are not used)	– 11'-11" maximum sign height	– 5'-6" maximum sign height
	– Backlight or white light illumination	– Internal white light illumination	– External ground mounted white light illumination with shielded lenses
**Sign Type P7	– 10 FT minimum setback from R.O.W.	– 5 FT minimum setback from R.O.W.	– 5 FT minimum setback from R.O.W.
Section 5- 1204(D)(3)(c)	Section 5- 1204(D)(3)(c)	(Retail Center Signs - Ground Mounted)	(Project Entry Monument : Residential - Type P7)
Residential Building Signs** (building mounted)	– 60 SF total aggregate sign area (2 SF/ linear foot of building frontage)	– 200 SF total aggregate sign area	– N/A
	– 1 sign per facade, not to exceed 3 signs	– 1 sign per tenant, 2 signs maximum per building elevation	– 1 sign maximum per building elevation
	– 60 SF maximum area any one sign	– 100 SF maximum area any one sign	– 33 SF total sign area per sign
	– Backlight or white light illumination	– Illuminated individual channel letters or Non-illuminated individual letters	– Illuminated individual channel letters or Non-illuminated individual letters
**Sign Type UP3			
Section 5-1204(D)(3)(d)	Section 5-1204(D)(3)(d)	(Office Building Signs - Building Mounted)	(Residential Building Address - Type UP3

Vicinity Map & Project Site Plan

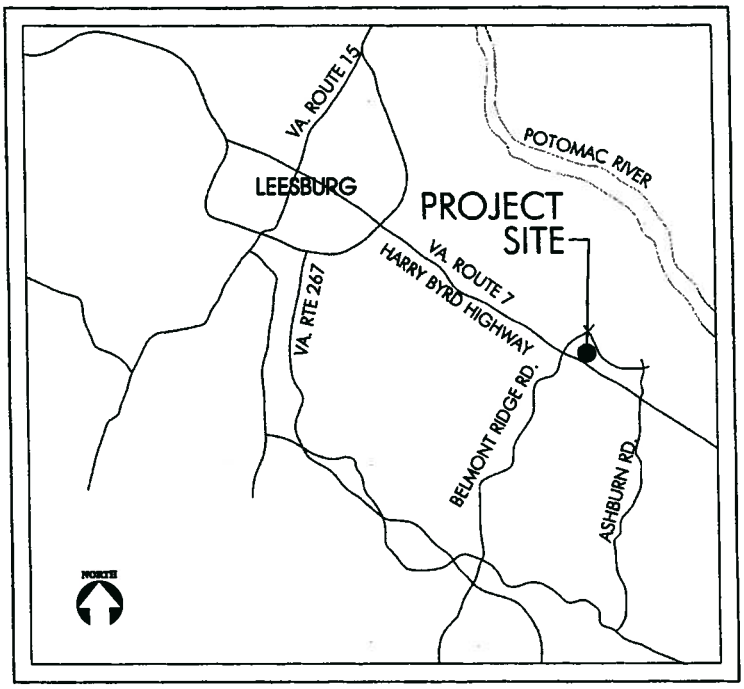

Vicinity Map

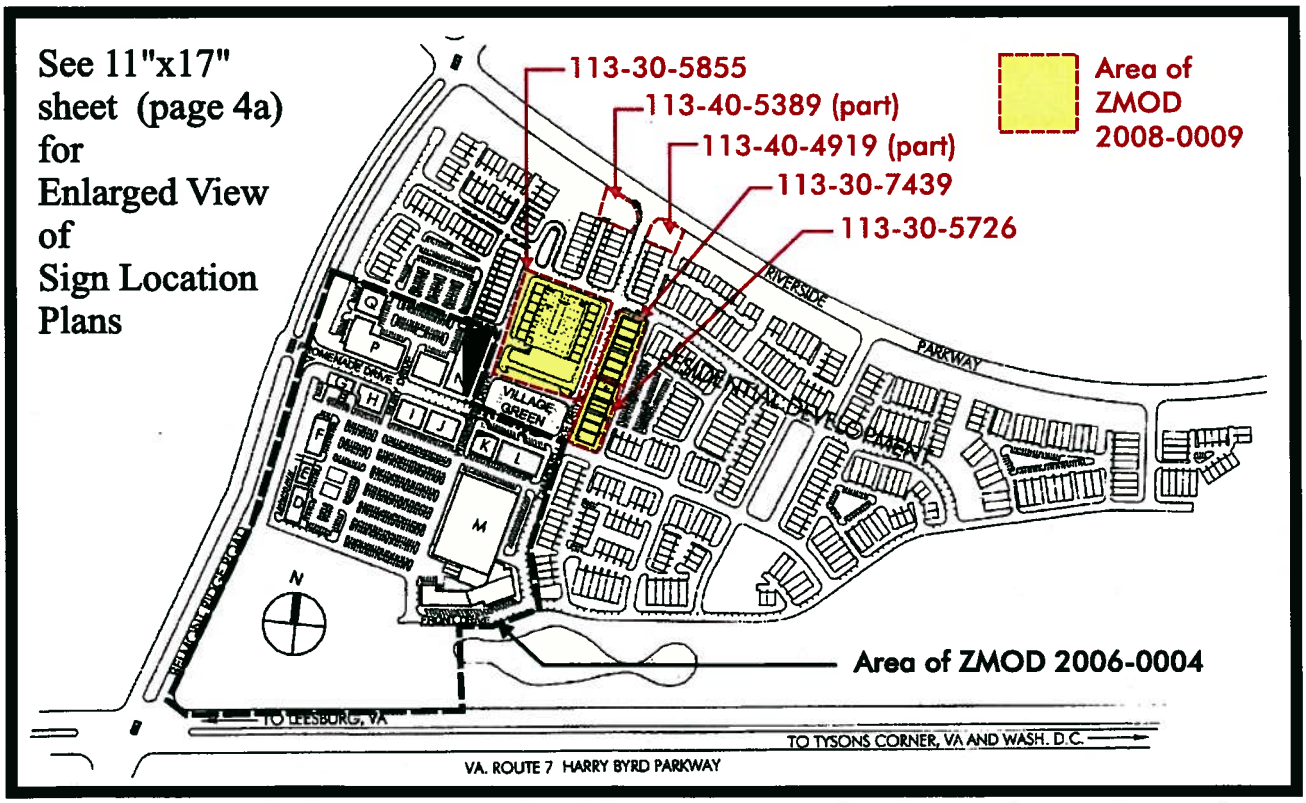

Project Site Plan

Sign Location Plan

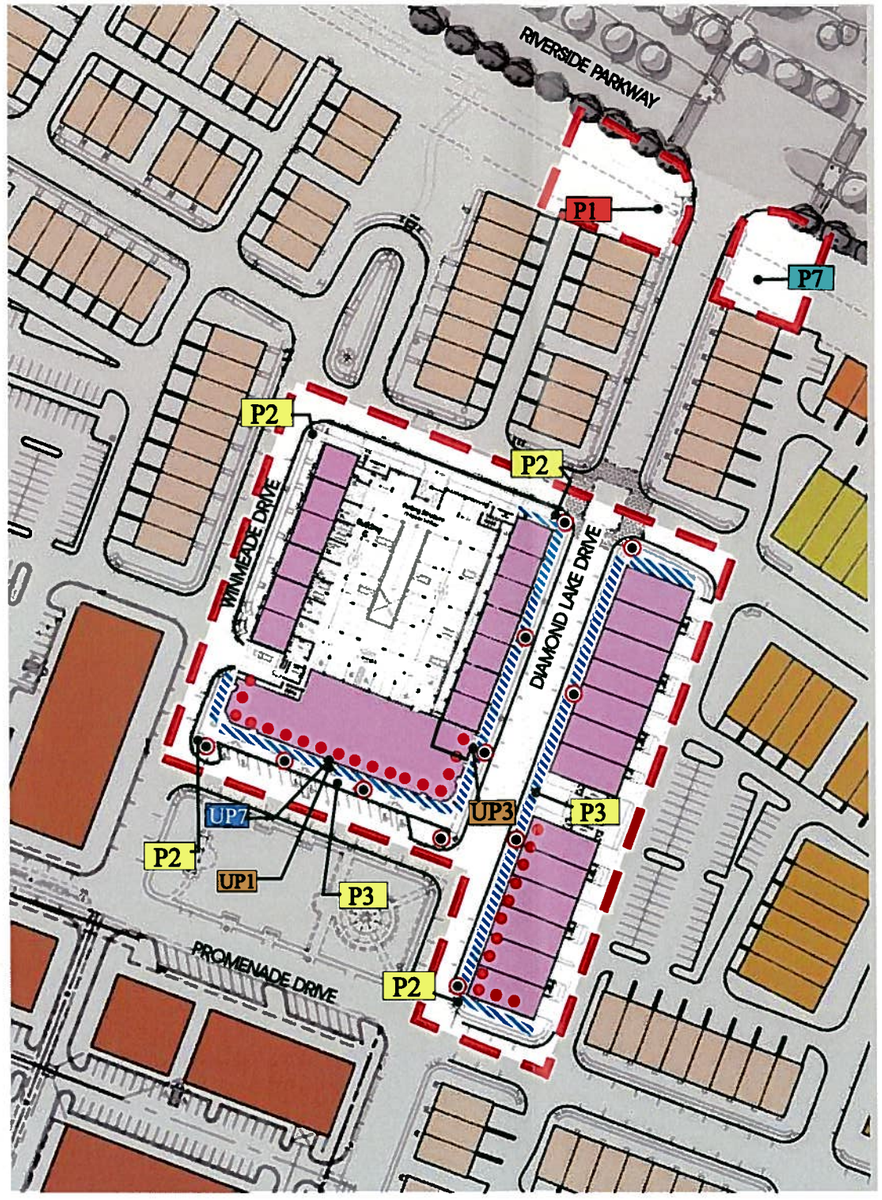

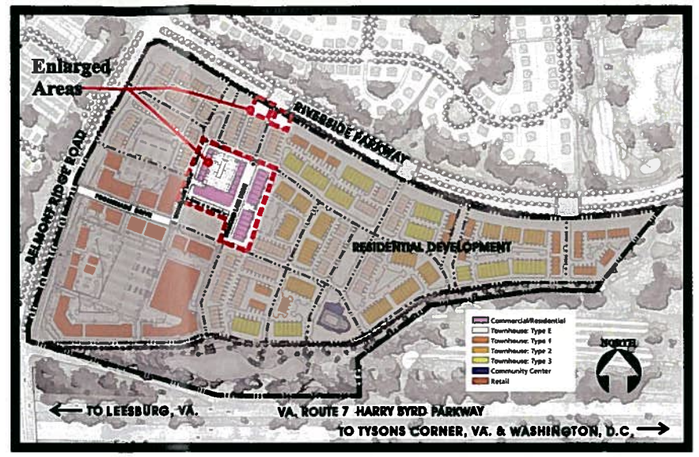

(Note: Plans are not shown to scale)

Signage Type Legend

- P1 Project Entry Monument
- P2 Site Directional
- P3 Pedestrian Directory
- P5 Light Pole Signs (& P5.1: Banners)
- P7 Project Entry Monument (Residential)
- UP1 Office Address Signage - Primary
- UP3 Residential Address Signage
- UP2.2 Office Tenant Signs (bldg. mounted)
- UP5 Bldg Signs: In-line Stores
- UP7 Bldg Mounted Project Identification Signs

Sign Types UP8, HP1, HT1, HT2 and M1 are permitted at various locations.

NORTH

ZMOD 2008-0009

NOTE: Locations and quantities of signs shown on the plans are illustrative of sign criteria set forth herein. Final locations are subject to change.

LANSDOWNE TOWN CENTER

A logo has been developed to provide an identity for the Lansdowne Town Center property; this logo will be used throughout the project in various forms and sizes with or without the "Lansdowne Town Center" text, as an element of the sign program.

All uses of the logo throughout the property shall be consistent in proportion, colors and typeface.

Times New Roman
abcdefghijklmnopqrstuvwxyz
ABCDEFGHIJKLMNOPQRSTUVWXYZ
123456789(!@#$%^&*+=-)

Times New Roman Bold
abcdefghijklmnopqrstuvwxyz
ABCDEFGHIJKLMNOPQRSTUVWXYZ
123456789(!@#$%^&*+=-)

Fujiyama
abcdefghijklmnopqrstuvwxyz
ABCDEFGHIJKLMNOPQRSTUVWXYZ
123456789(!@#$%^&*+=-)

Fujiyama 2
abcdefghijklmnopqrstuvwxyz
ABCDEFGHIJKLMNOPQRSTUVWXYZ
123456789(!@#$%^&*+=-)

Standard typography will be used for Site Permanent and Temporary Project Identification signs within Lansdowne Town Center, except for Tenant Identification storefront and building mounted signs and Regulatory signs (i.e. stop signs, parking restriction signs, fire lane signs, etc.) .

The initial standard typography will consist of Times New Roman, Times New Roman Bold, Fujiyama and Fujiyama 2. This standard typography may be modified due to changes in market conditions and prevailing styles; should the standard typography be modified, all signs will be changed to reflect the new typography in order to ensure the consistency throughout Lansdowne Town Center.

Color Palette

M1 "RED":
Matthews #7A-1A
"Burgundy Dash"

M2 "POLISHED BRASS":
Matthews #MP20509
"Gold Metallic"

M3 "BLACK":
Matthews #78A-1A
"Jet Black"

M4 "WHITE"

Most Site Permanent and Temporary Signs shall use the above shown colors in their design, except as otherwise noted. These color palettes may be modified due to changes in market conditions and prevailing styles, provided that the color palette of up to four compatible colors is consistently used among all signs using the standard typography.

These four colors will be used for the signs, and accent features on the sign structures.

Other materials such as brick, precast concrete and glass may also be used for support structures; these may be used in their natural finish.

Specific materials for each sign type are specified with each sign type description.

Project Entry Monument: Type P1

PROPOSED REGULATIONS:
Ground Mounted Retail Center Entry Sign

- **113 SF maximum area per sign (includes background structure area)**
- **1 sign per vehicular entrance**
- **12 FT maximum sign height**
- **5 FT minimum setback from R.O.W.**
- **Externally illuminated with ground mounted lights with shielded lenses**

PERSPECTIVE VIEW
NOT TO SCALE

Two Project Entry Monuments will be provided for the property. One monument will be located at the intersection of Belmont Ridge Road and Promenade Drive. A second monument will be located at the intersection of Riverside Parkway and Diamond Lake Drive.

The Project Entry Monument will incorporate the name and logo of the project as well as changeable panels identifying tenants within the project. The tenant panels shall not exceed five in number. The monument shall use the standard typography. The monument shall be two-sided and externally illuminated with ground mounted lights with shielded lenses.

Materials for this sign shall be selected from this list:
- Metal
- High density foam
- Cast stone
- Brick or other masonry materials

Project Entry Monument: Type P1

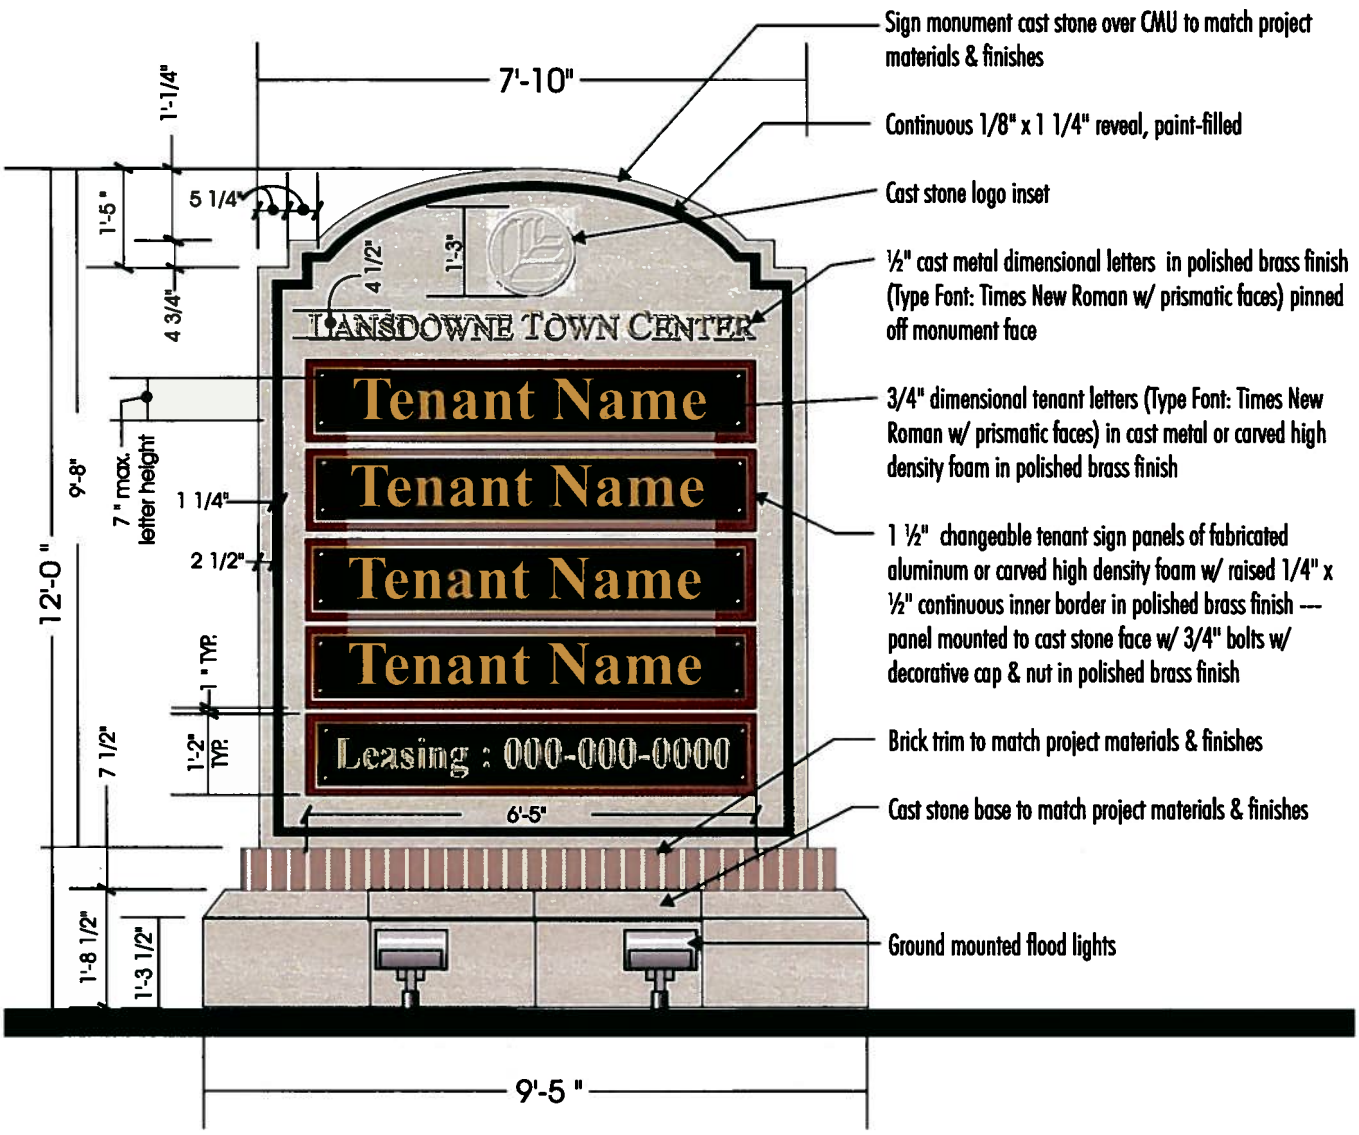

FRONT ELEVATION
SCALE: 3/8"=1'-0"

Note: This sign shall not reflect or cast glare, directly or indirectly, on public roads or adjacent properties. There shall be no glare on roadways as a result of this illumination.

Project Entry Monument: Type P1

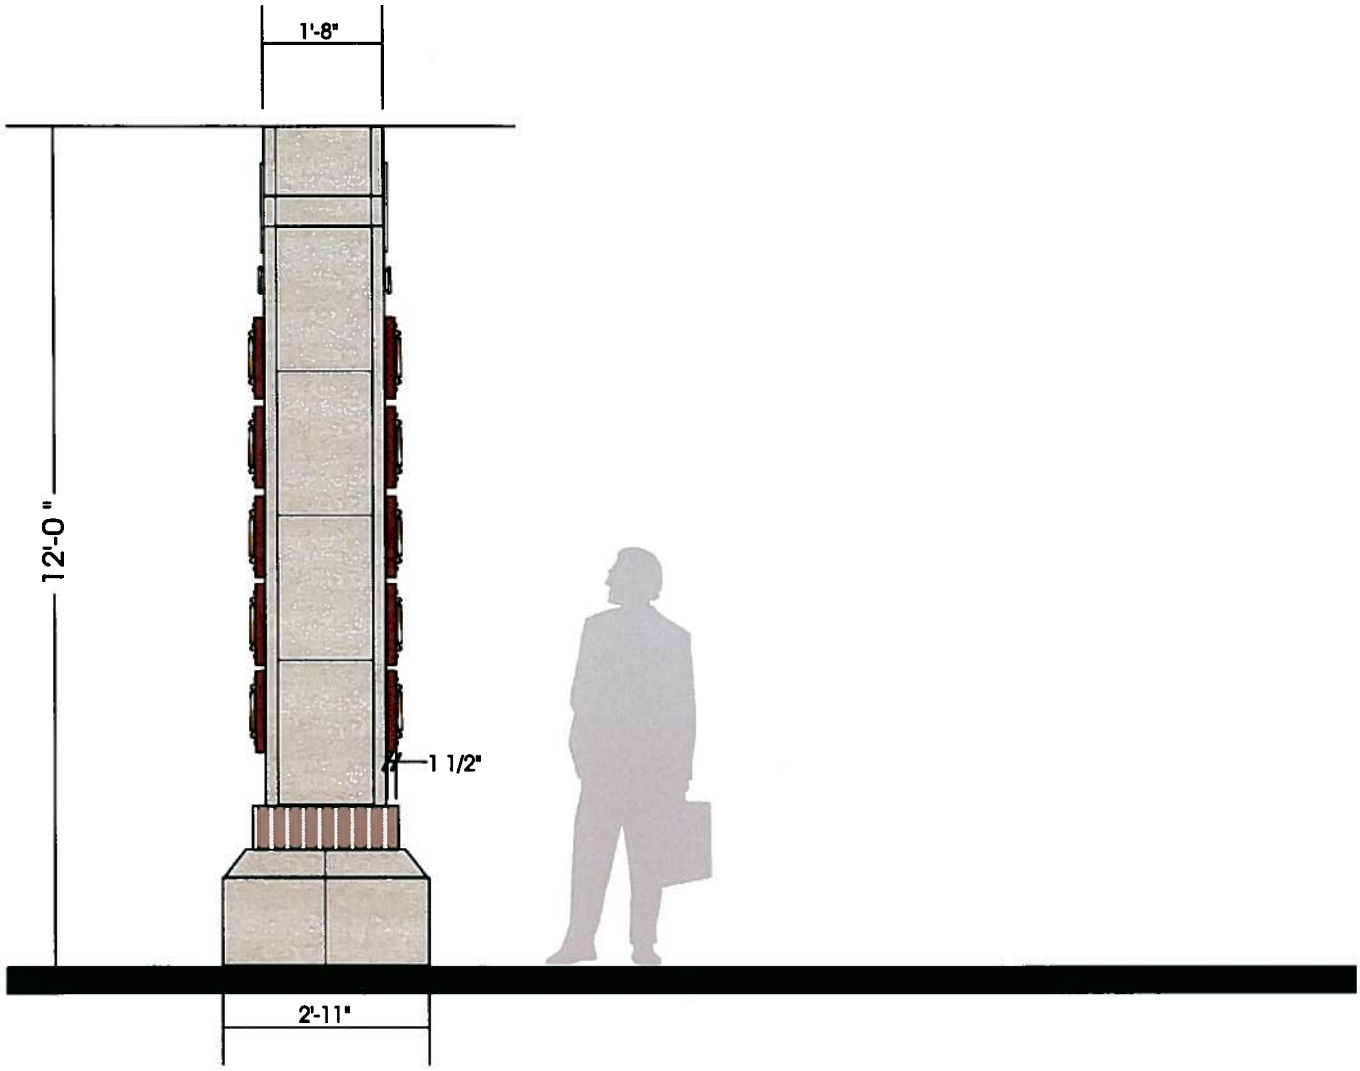

SIDE ELEVATION
SCALE: 3/8"=1'-0"

Site Directional: Type P2

PROPOSED REGULATIONS:
Ground Mounted Site Directional Sign

- **45 SF total sign area (includes background structure area)**
- **8'-5 ½" FT maximum sign height**
- **5 FT minimum setback from R.O.W.**
- **Non-illuminated**

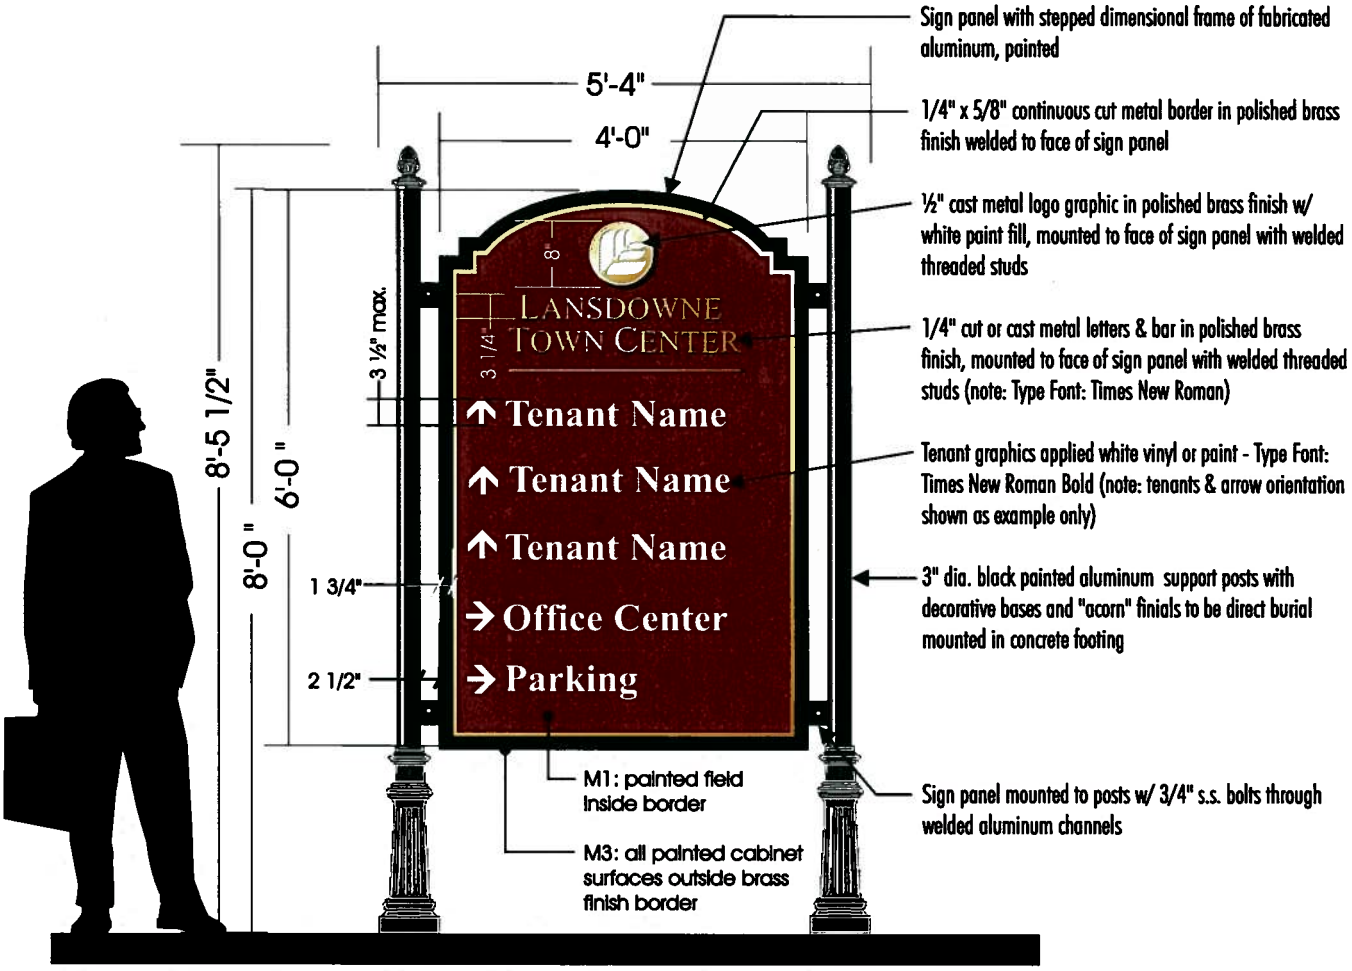

FRONT ELEVATION
SCALE: 1/2"=1'-0"

Site Directionals may be located near various project entrances and interior road intersections, where appropriate to provide directional and way finding information for vehicular traffic. Sign messages may contain pedestrian and/or directional information for users, major tenant destinations, site services such as parking, loading dock receiving locations, or other directional information.

Site Directional signs will use the standard typography.

Materials for this sign shall be selected from this list:
- Metal
- Vinyl

Pedestrian Directory: Type P3

PROPOSED REGULATIONS:
Ground Mounted Directory

- 49 SF total aggregate sign area
- 2 signs total (1 sign each per pedestrian access corridor from parking lot)
- 24.5 SF maximum area per sign (includes background structure area)
- 6'-5 1/2" maximum sign height
- Backlight illumination

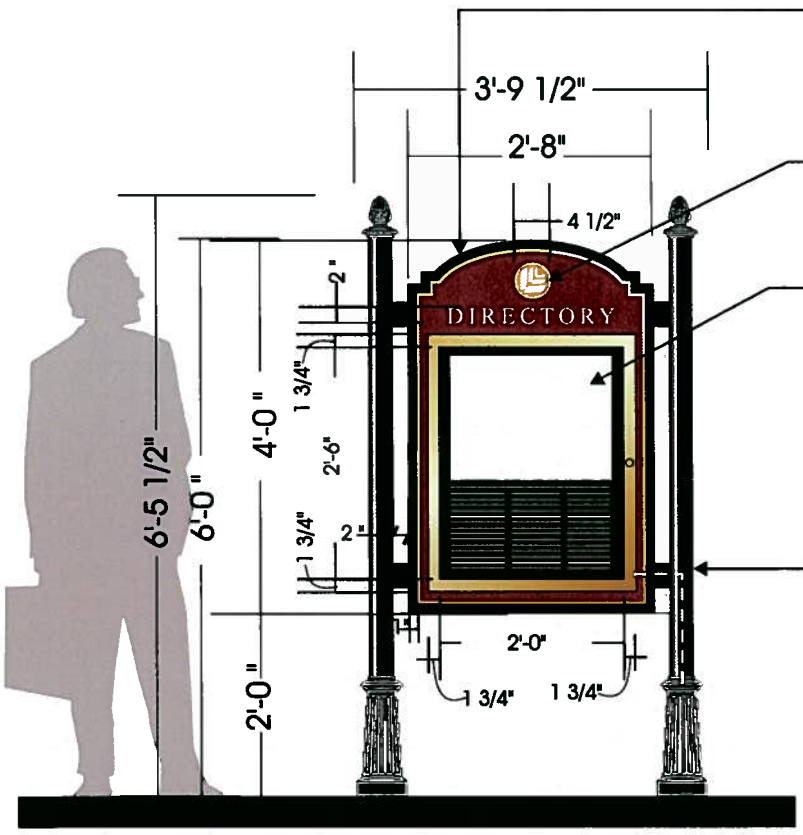

1/8" fabricated aluminum cabinet, internally illuminated*, with hinged front door and 1/4" tempered glass; door frame with continuous neoprene foam gasket ; cam locks for security

Logo & "DIRECTORY" ½" clear backlit acrylic w/ applied translucent vinyl faces, pushed through routed cabinet face

Changeable graphic panels; graphics to be digital film attached to 3/16" translucent white acrylic diffuser panel (Note: digital film graphics to be approx. 25" x 31" w/ 24" x 30" visible area)

*Internal illumination with cool white high output fluorescent tube lighting and cold weather starting ballasts as necessary for complete and even illumination

3" dia. black painted aluminum support posts with decorative bases and "acorn" finials to be direct burial mounted in concrete footing

FRONT ELEVATION
SCALE: 1/2"=1'-0"

Pedestrian Directories may be located throughout Lansdowne Town Center, as needed at pedestrian walkways.

These directories may have two sides and may contain display panels, directory maps, event announcements and advertising for tenants and users. Directories may be internally illuminated.

Each side will contain the project logo or the project name in the standard typography.

Materials for this sign shall be selected from this list:
- Metal
- Glass/ acrylic

Light Pole Signs: Type P5

PROPOSED REGULATIONS:
Light Pole Mounted Directional Sign

- 2.25 SF maximum area per sign (does not include background structure area)
- 8 FT maximum sign height
- 5 FT minimum setback from R.O.W.
- Non-illuminated

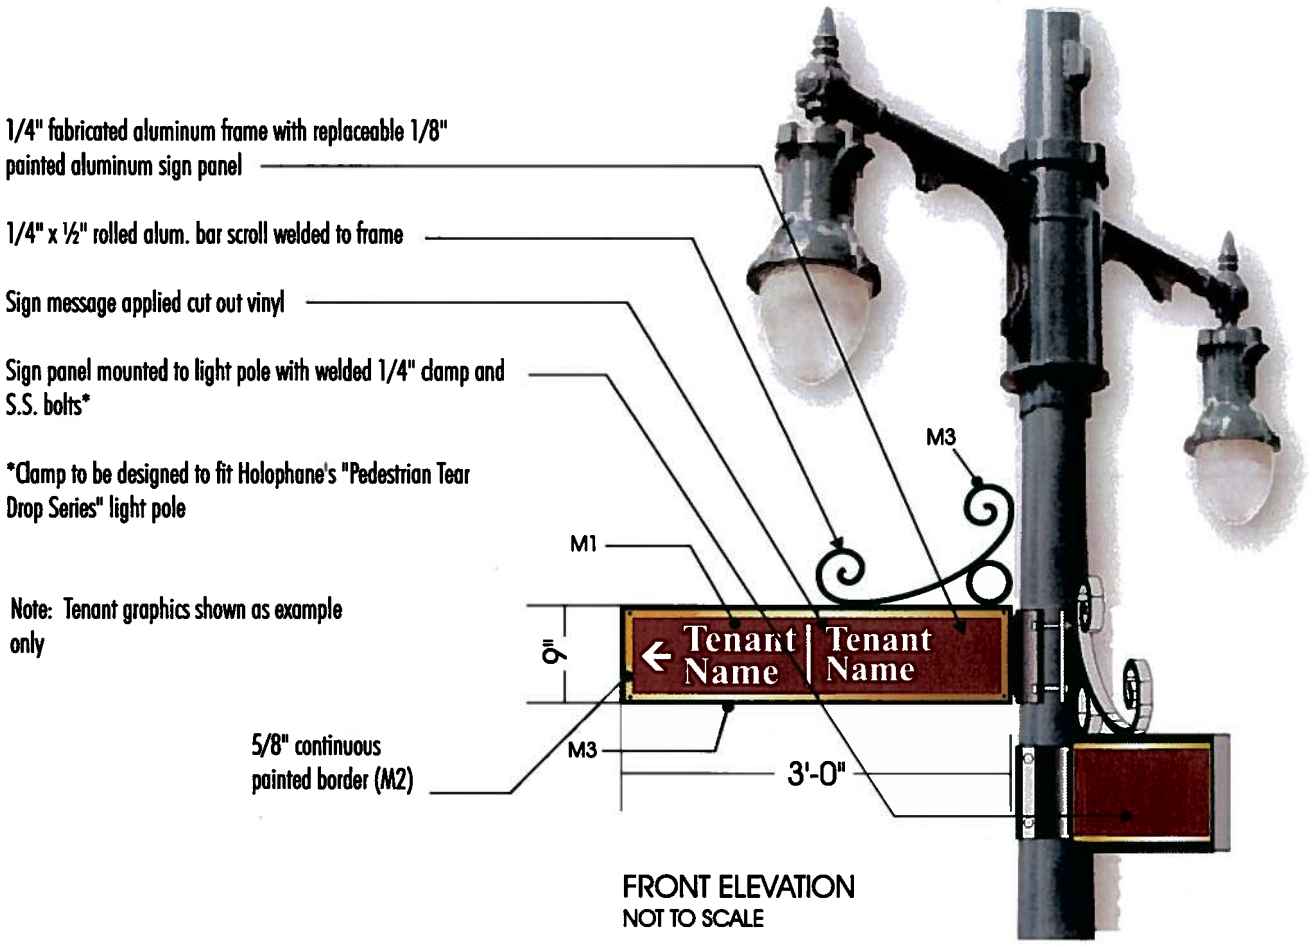

The signs may be mounted to project light posts throughout the site as needed for street identification or as major tenant directionals. All surfaces shall be painted in a color consistent with the color palette.

Light post signs will use the standard typography.

Materials for this sign shall be selected from this list:
- Metal
- Vinyl

Light Pole Signs: Type P5

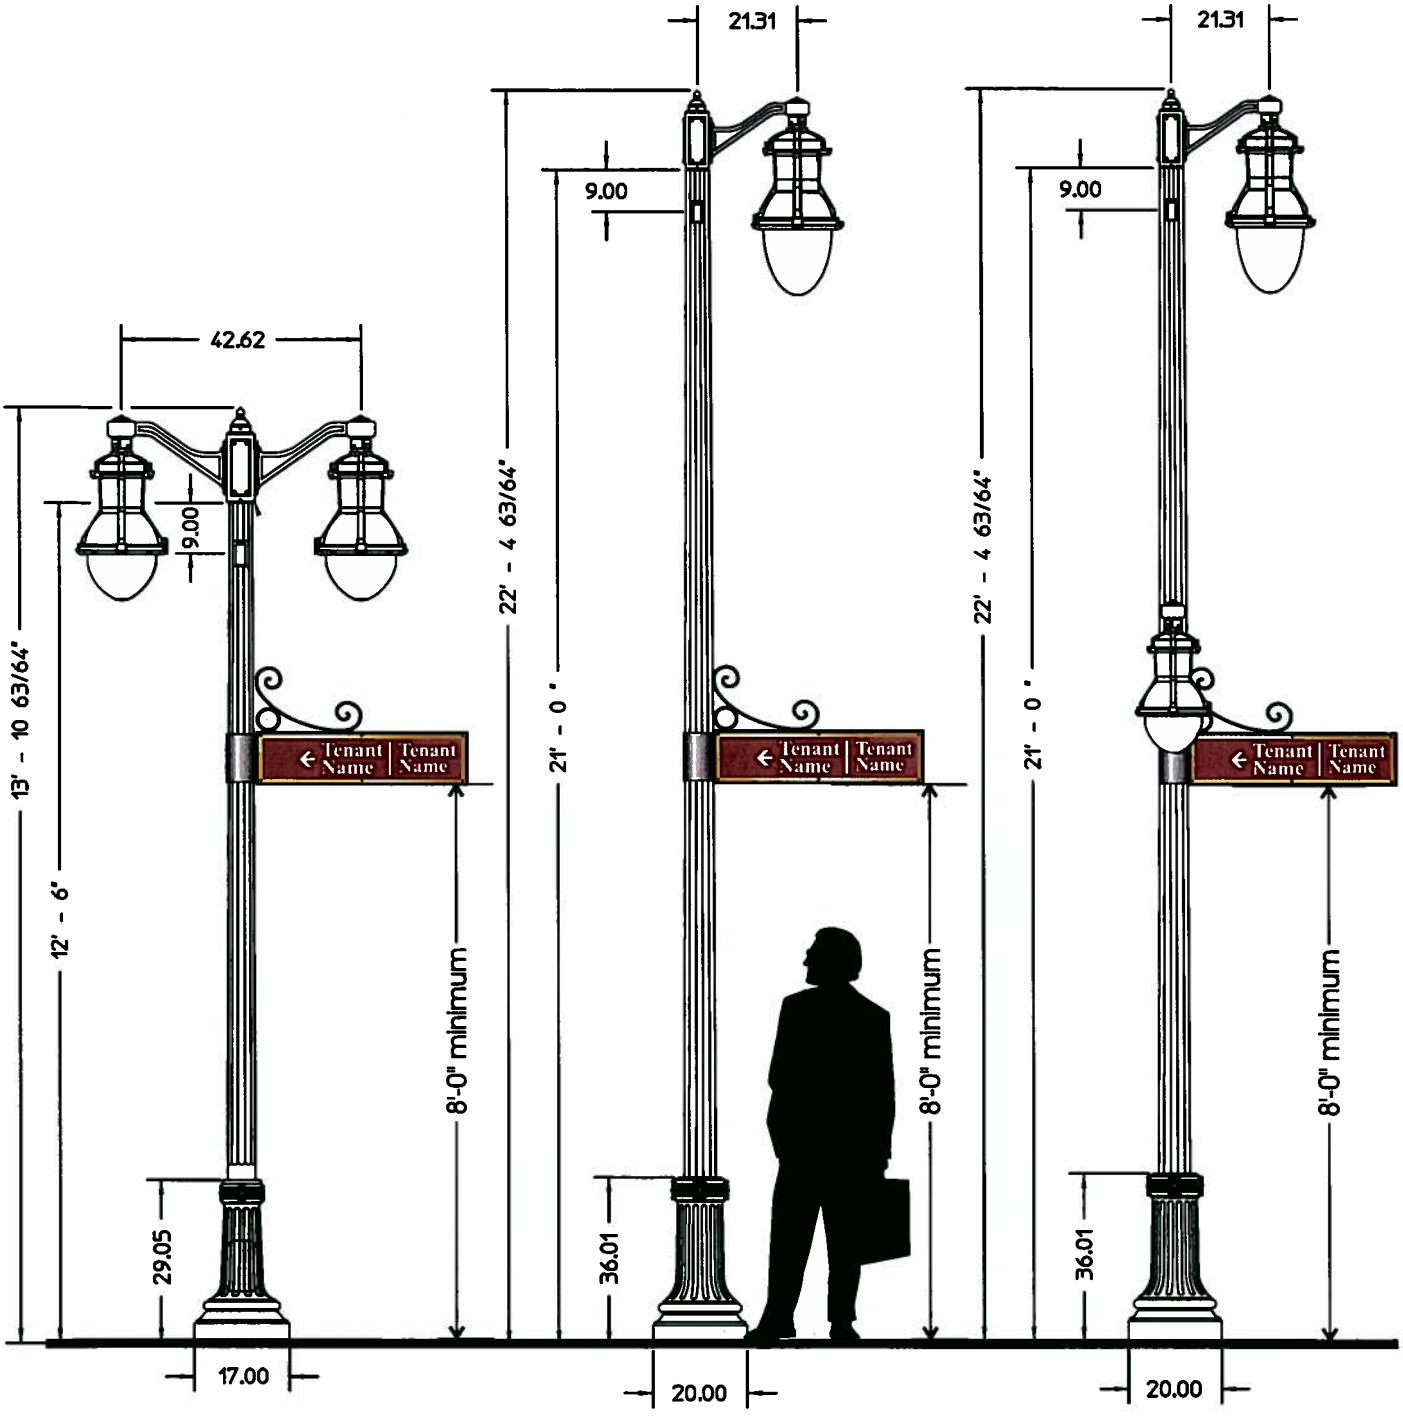

TYPICAL LIGHT POLE ELEVATIONS
SCALE: 3/8"=1'-0"

Light Pole Banners: Type P5.1

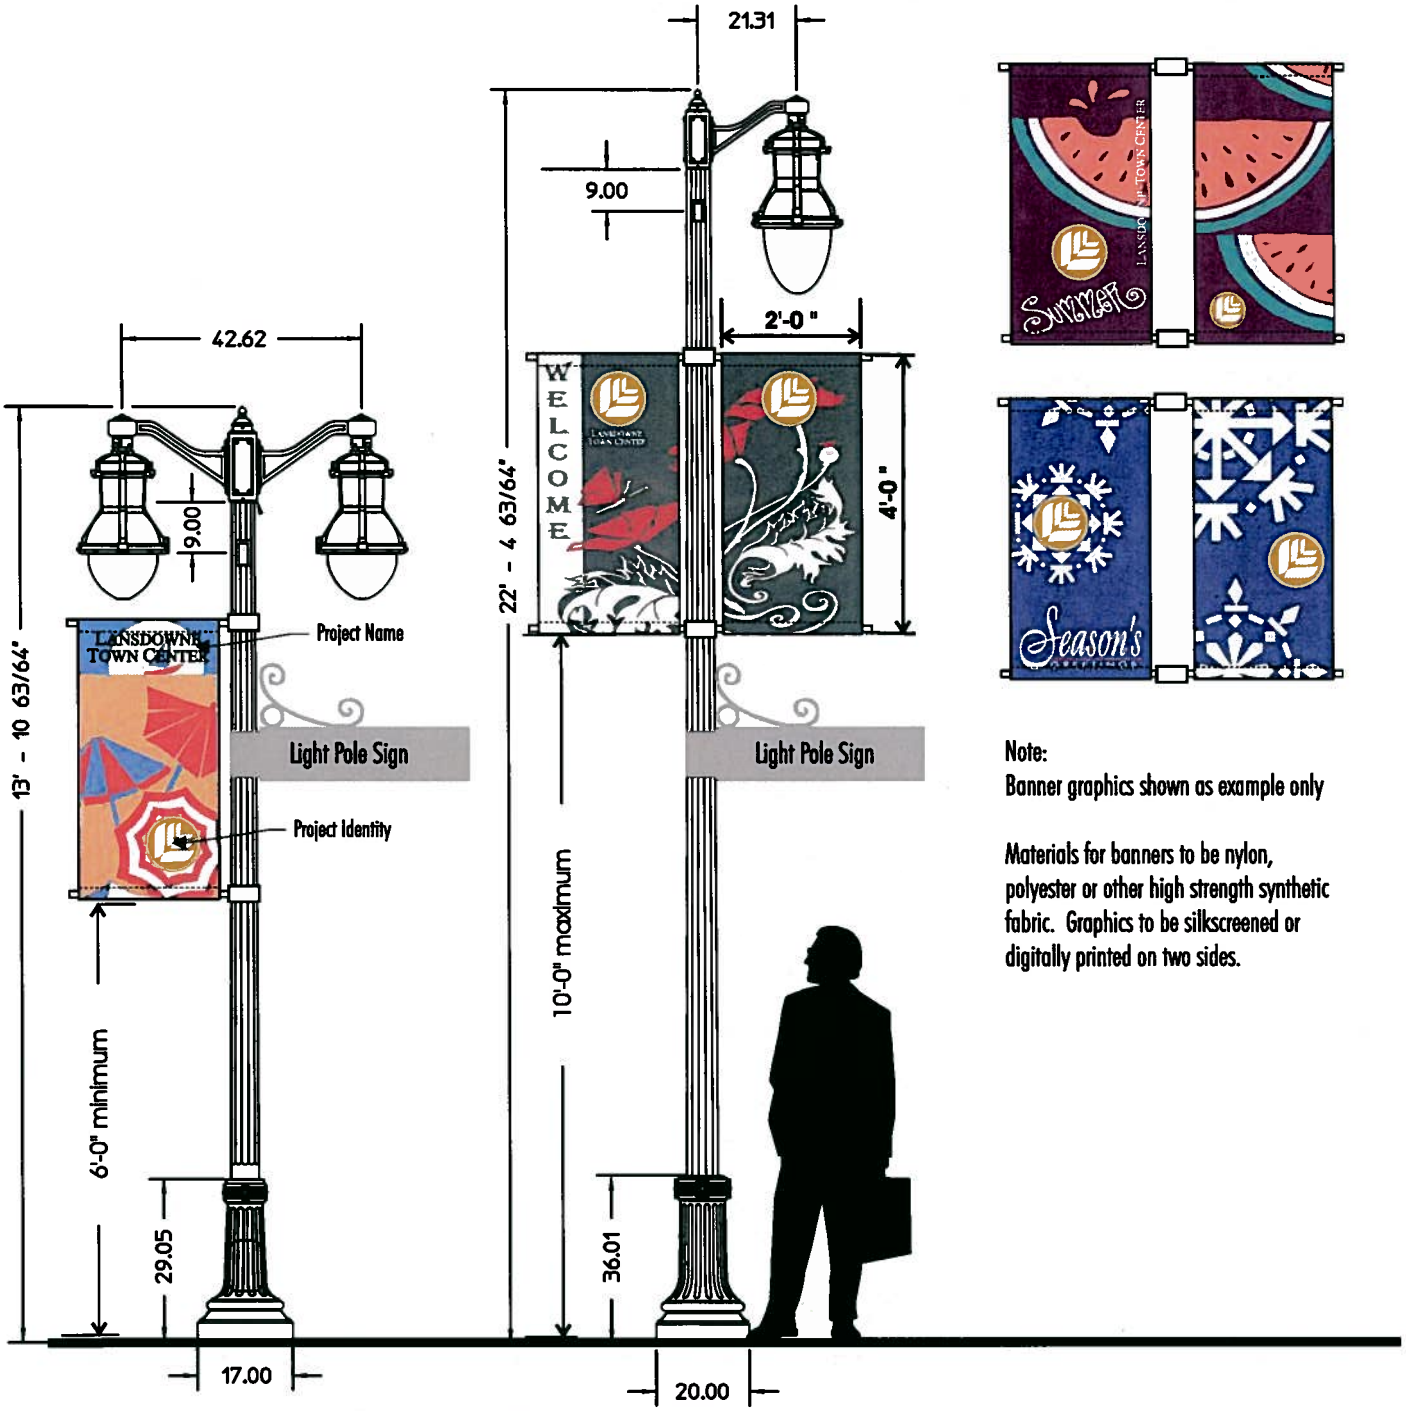

Note:
Banner graphics shown as example only

Materials for banners to be nylon, polyester or other high strength synthetic fabric. Graphics to be silkscreened or digitally printed on two sides.

TYPICAL LIGHT POLE BANNER ELEVATIONS
SCALE: 3/8"=1'-0"

Banners may be provided along the internal streets of Lansdowne Town Center as shown on the Sign Location Plan for Light Pole Signs. These banners shall provide color to the streetscape, and may be changed to provide appropriate seasonal decoration.

They shall not contain specific tenant/user names or advertising, but may include the project name and identity logo.

These banners shall not be visible from a public road.

Project Entry Monument (Residential): Type P7

PROPOSED REGULATIONS:
Ground Mounted Project Entry Sign

- 200 SF maximum area per sign (includes background structure area)
- 1 sign per vehicular entrance
- 5'-6" maximum sign height
- 5 FT minimum setback from R.O.W.
- Non-illuminated or Externally illuminated with ground mounted lights with shielded lenses

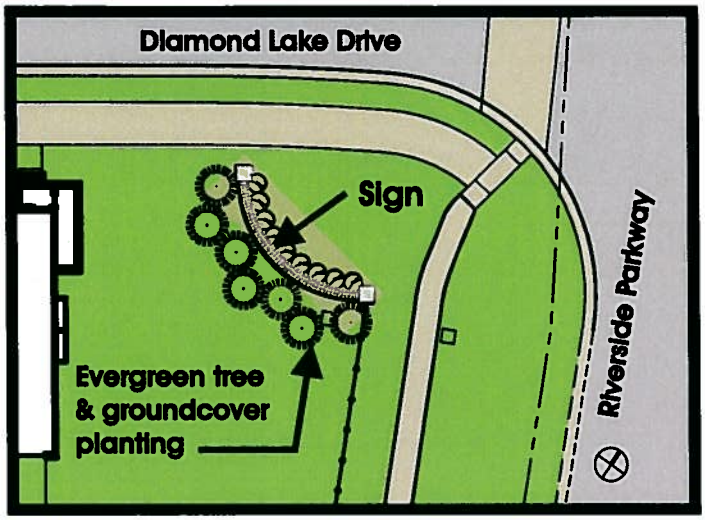

LOCATION PLAN
No Scale

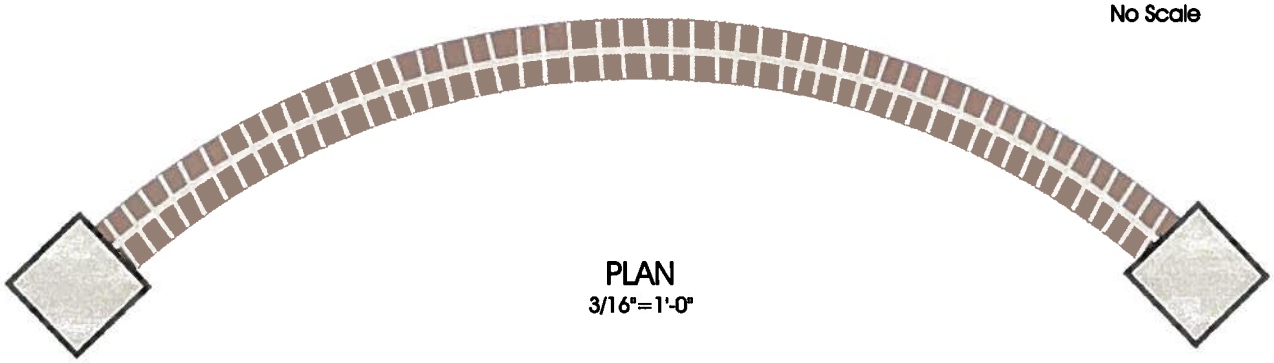

PLAN
3/16"=1'-0"

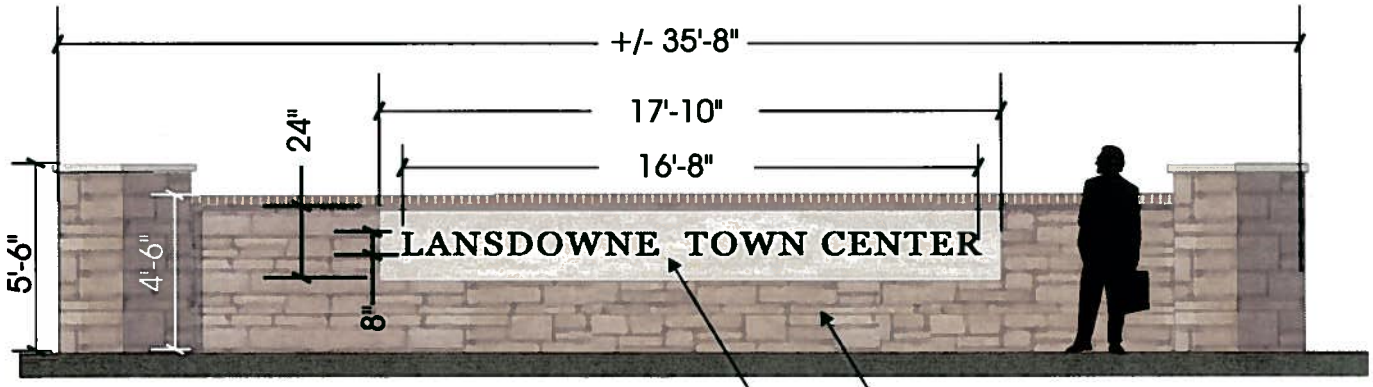

ELEVATION
3/16"=1'-0"

Stone wall and piers, precast concrete caps, brick trim and mortar to match existing project materials & finishes (see existing walls at South entrance along Belmont Ridge Road).

Sign panel precast concrete set into stone wall with individual fabricated metal letters pinned-off panel face.

Note: This sign shall not reflect or cast glare, directly or indirectly, on public roads or adjacent properties. There shall be no glare on roadways as a result of this illumination.

Office Building Address - Primary: Type UP1

PROPOSED REGULATIONS:
Office Building Address Signs - Primary

- 26.25 SF total sign area per sign
- 1 sign maximum per building elevation
- Non-illuminated individual letters mounted to entry canopy

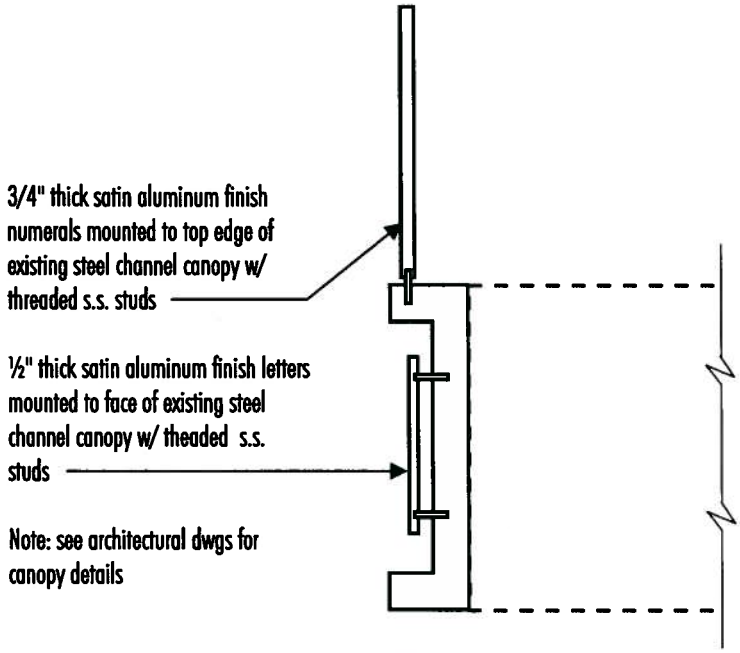

SECTION 'A'
NOT TO SCALE

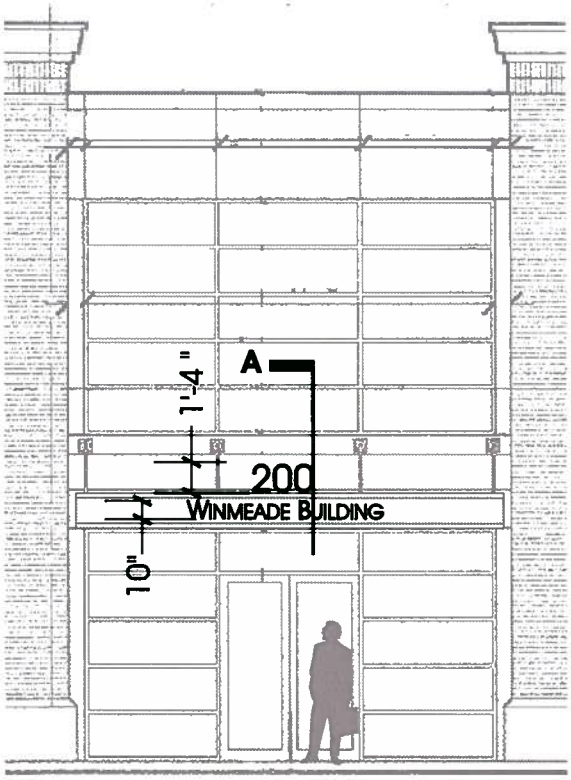

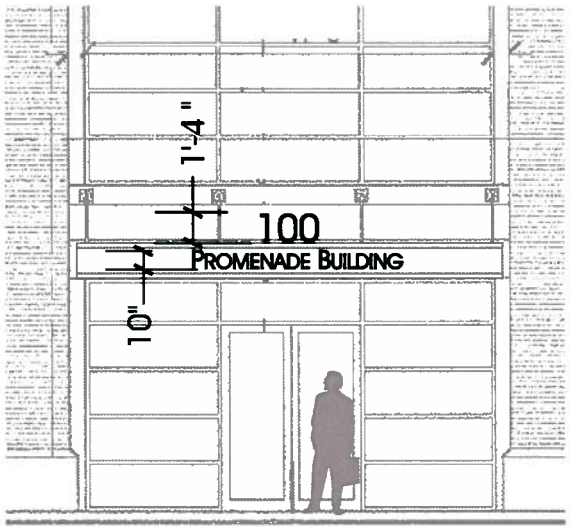

FRONT ELEVATIONS
SCALE: 1/8"=1'-0"

Office building address signs on buildings housing one or more multiple non-retail tenants that access the building via a common outside entrance shall not exceed an area of 27 s.f. and not more than one building mounted sign shall be permitted per side of a building.

Sign designs shall complement the architectural design of the building and shall use the standard typography.

Materials shall complement architectural materials. (Address number subject to final approval)

Office Building Address - Primary: Type UP1

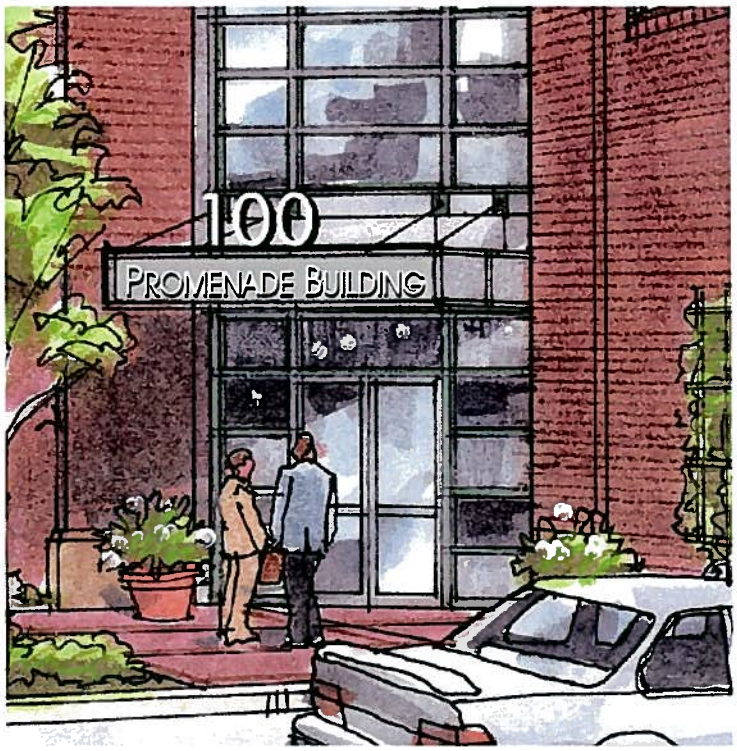

PERSPECTIVE VIEW
NOT TO SCALE

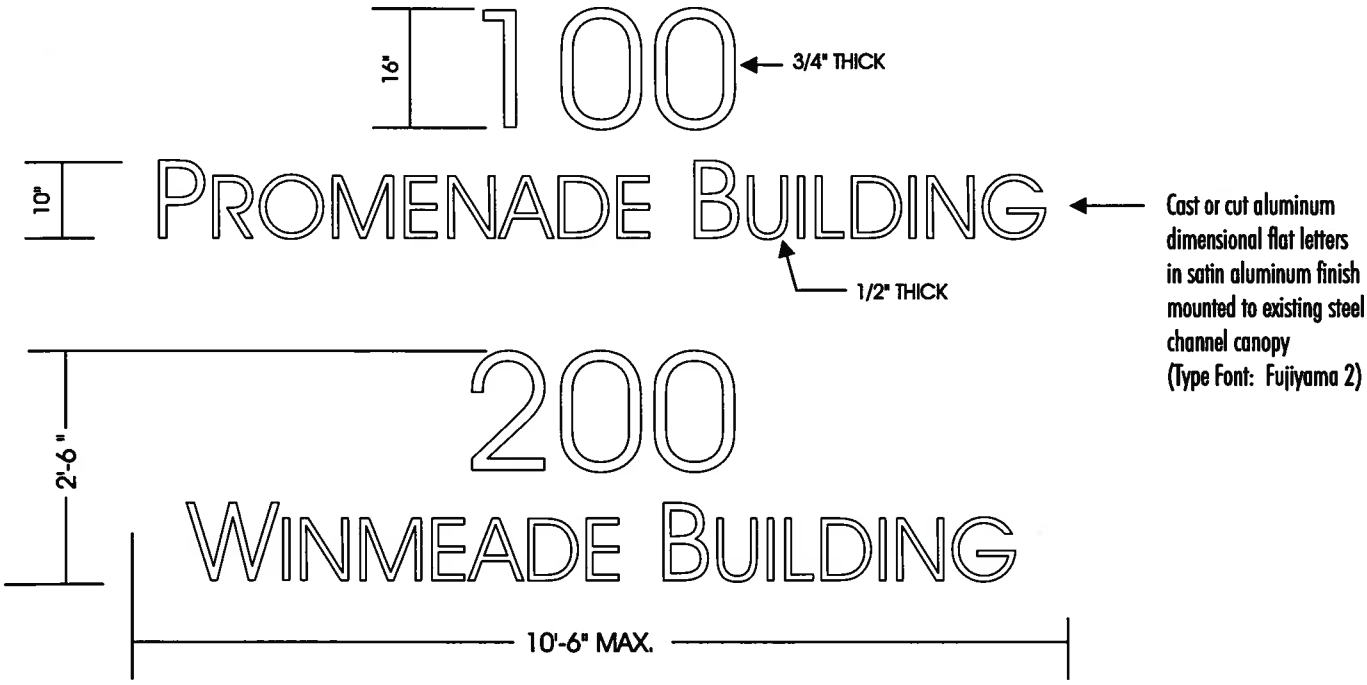

LETTER LAYOUTS
SCALE: 1/2"=1'-0"

(Note: Final address number subject to change)

Residential Building Address : Type UP3

PROPOSED REGULATIONS:
Building Mounted Project Identification Signs

- 33 SF total area per sign
- 1 sign per facade
- Illuminated individual channel letters or Non-illuminated individual letters

Note: This sign shall not reflect or cast glare, directly or indirectly, on public roads or adjacent properties. There shall be no glare on roadways as a result of this illumination.

EXAMPLE
SCALE: 1/32"=1'-0"

33 SF maximum sign area
(3' x 11' example shown)

Residential building address signs on buildings housing non-retail tenants that access the building via a common outside entrance shall not exceed an area of 33 s.f. and not more than one building mounted sign shall be permitted per side of a building.

Sign designs shall complement the architectural design of the building and shall use the standard typography.

Materials shall complement architectural materials.

Office Tenant Signs: Type UP2.2

PROPOSED REGULATIONS:
Office Tenant Signs

- 40 SF total sign area per tenant per building elevation

- Illuminated individual channel letters or Non-illuminated individual letters
(see Tenant Signage Design Criteria on page 35)

Note: This sign shall not reflect or cast glare, directly or indirectly, on public roads or adjacent properties. There shall be no glare on roadways as a result of this illumination.

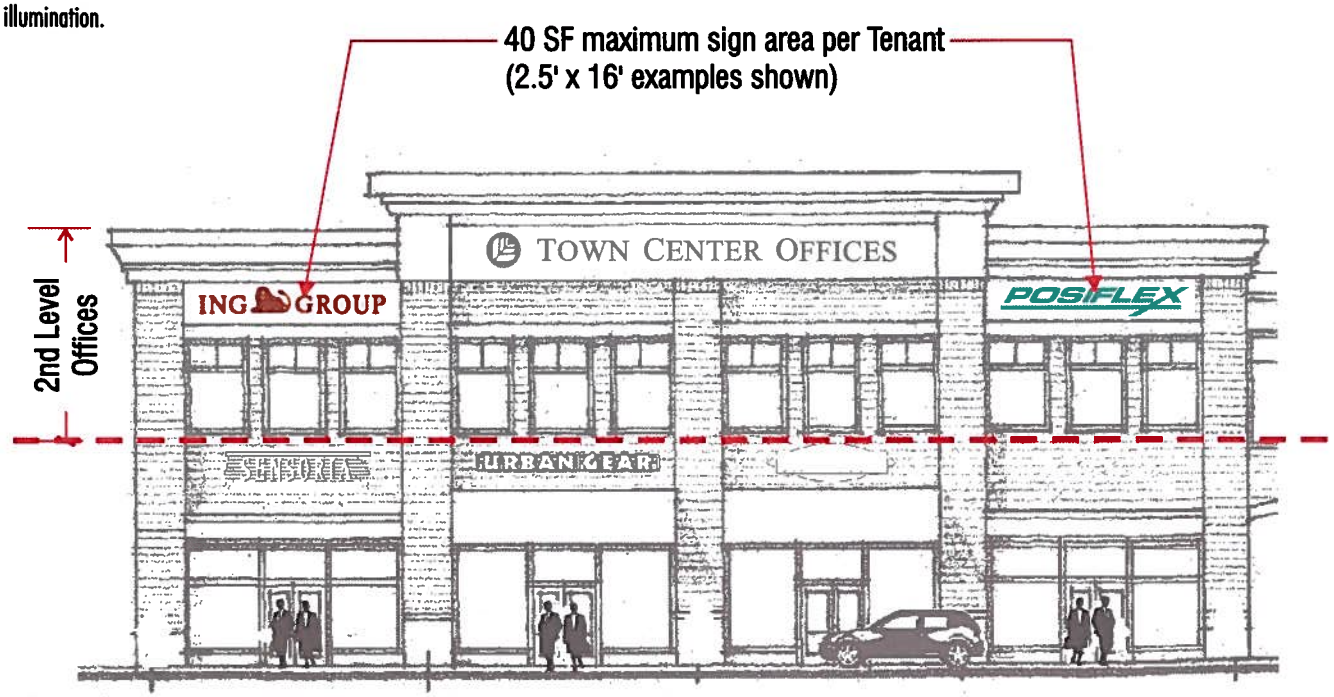

SCALE: 1/16"=1'-0"

Second level office tenant signs shall not exceed an area of 40 s.f. and not more than one building mounted sign shall be permitted per tenant per facade.

Note: All signs, graphics and lettering are subject to the approval of the Lansdowne Conservancy.

Office Tenant Signs: Type UP2.2

PROPOSED REGULATIONS:
Office Tenant Signs

– 40 SF total sign area per tenant per building elevation

– Illuminated individual channel letters or Non-illuminated individual letters
(see Tenant Signage Design Criteria on page 35)

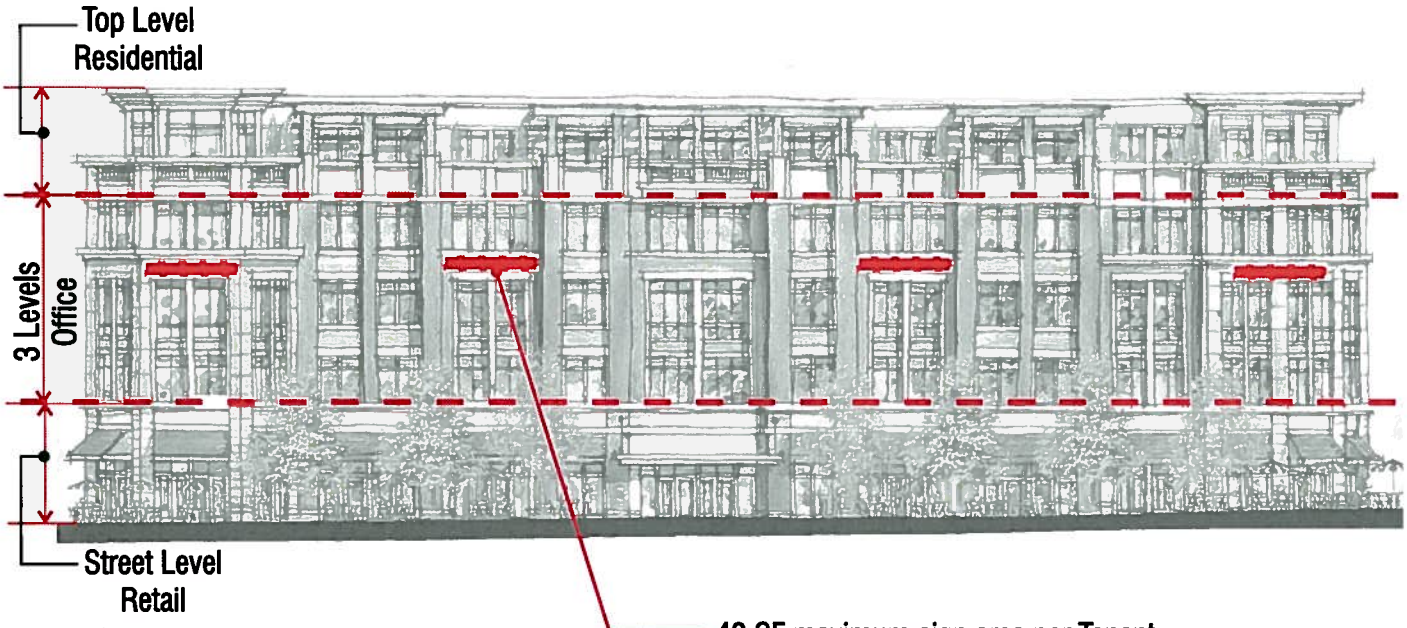

EXAMPLE
SCALE: 1/32"=1'-0"

Second level and above office tenant signs shall not exceed an area of 40 s.f. and not more than one building mounted sign shall be permitted per tenant per facade.

Note: All signs, graphics and lettering are subject to the approval of the Lansdowne Conservancy.

In-line Retail Center Signs: Type UP5

PROPOSED REGULATIONS:
In-Line Retail Center Signs

– Illuminated or Non-illuminated signs
(see Tenant Signage Design Criteria on page 35)

– 75 SF total aggregate sign area per building facade per tenant for the following sign types:

a) 1 primary building mounted sign per facade (except for rear of bldg - see "c"*)

b) Storefront graphics applied to glass

c) 1 secondary building mounted sign per rear facade not to exceed 85% of tenant space linear demising width

d) Under canopy or flagmount (blade) sign

– 60 SF maximum area any one sign

Awning Signage (includes whole awning/canopy)
- Maximum awning graphic to be 10% of individual awning area to which it is applied
- 500sf total overall aggregate maximum area (including awning)

– Number of signs per tenant will vary & may include any combination these sign types.

Note: These signs shall not reflect or cast glare, directly or indirectly, on public roads or adjacent properties. There shall be no glare on roadways as a result of this illumination.

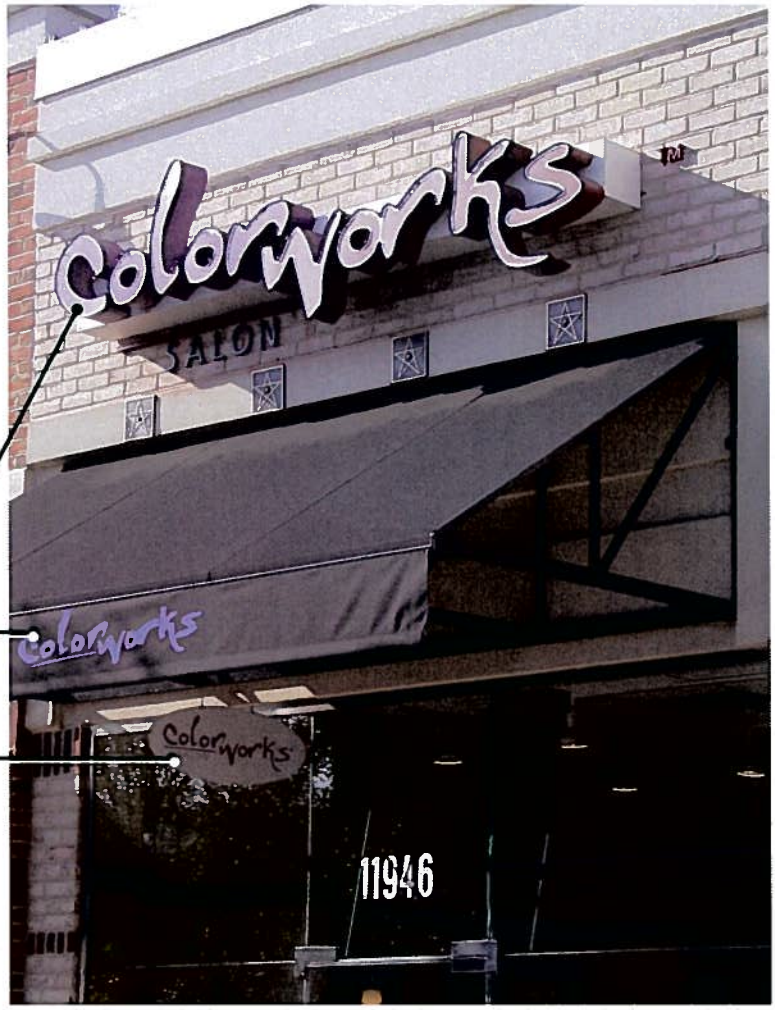

Building Mounted (Primary)

Awning Graphics

Under Canopy Blade Sign

EXAMPLES :
Typical In-line Tenant Retail Signs

In-line retail signs shall identify or advertise the individual enterprise served. Retail signs will be individually designed to express the character of the retail business, products sold or services offered. They may include the individual logo and typography of the retail enterprise.
Multiple signs may be permitted for each tenant such as marquee signs, under canopy signs and pedestrian level signs provided the total area does not exceed 75 square feet (see elevation examples on page 35). Awning graphics cannot exceed 10% of the individual awning area on which it is located. Maximum total awning signage is 500 sf (including awning).

In-line Retail Center Signs: Type UP5

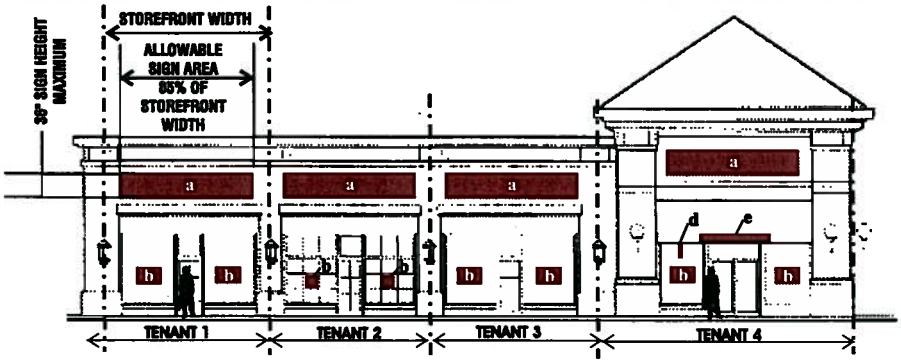

FRONT ELEVATION EXAMPLE
NOT TO SCALE

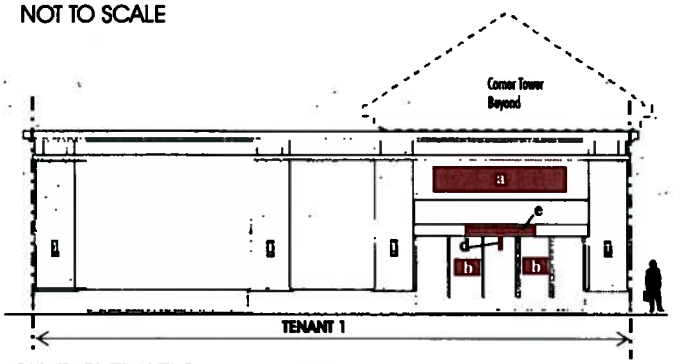

SIDE ELEVATION EXAMPLE
NOT TO SCALE

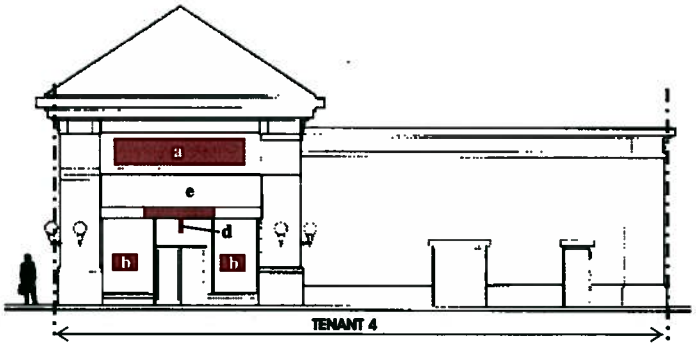

SIDE ELEVATION EXAMPLE
NOT TO SCALE

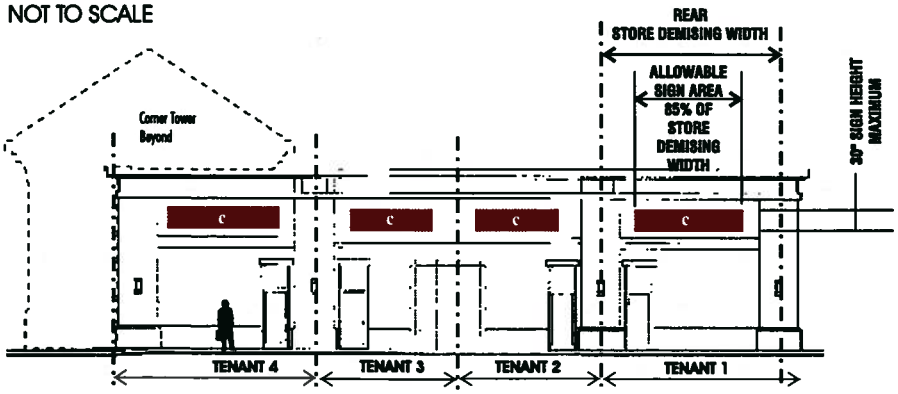

REAR ELEVATION EXAMPLE
NOT TO SCALE

In-line Retail Center Signs: Type UP5

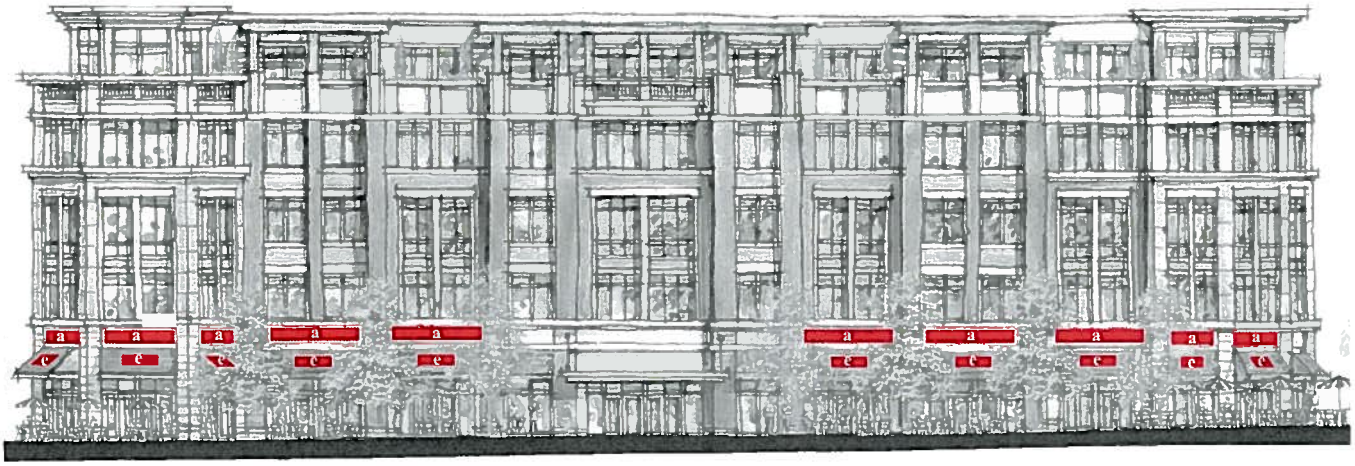

Example at Condominium /Office /Retail SCALE: 1/32"=1'-0"

KEY:

a - primary building mounted sign

e - awning graphic

Example at Condominium /Office / Retail NOT TO SCALE

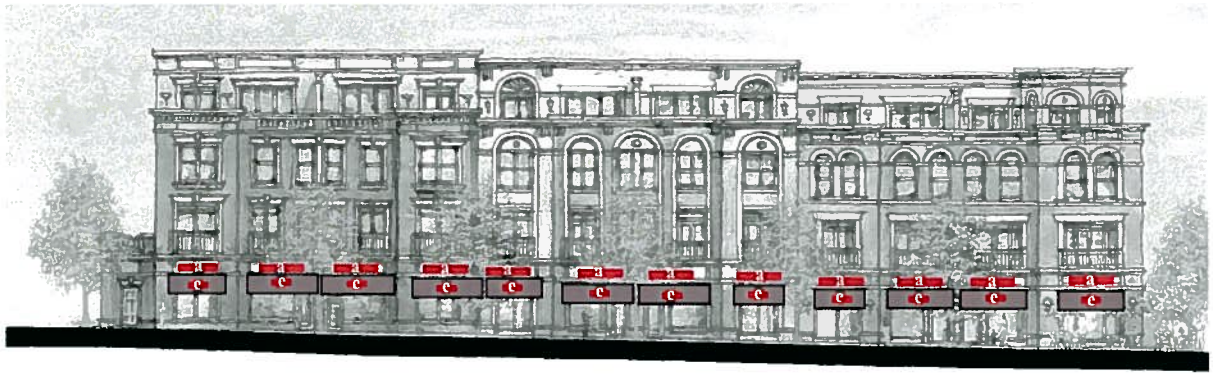

Example at Live/Work Units /Retail NOT TO SCALE

Building Mounted Project Identification Signs: Type UP7

PROPOSED REGULATIONS:
Building Mounted Project Identification Signs

- 105 SF total area per sign
- 1 sign per facade
- Illuminated individual channel letters or Non-illuminated individual letters

Note: This sign shall not reflect or cast glare, directly or indirectly, on public roads or adjacent properties. There shall be no glare on roadways as a result of this illumination.

55 SF sign area
(5.5' x 10' example shown)
Non-illuminated individual letters

Example 1 SCALE: 1/16"=1'-0"

105 SF maximum sign area
(3' x 35' example shown)
Illuminated Channel Letters

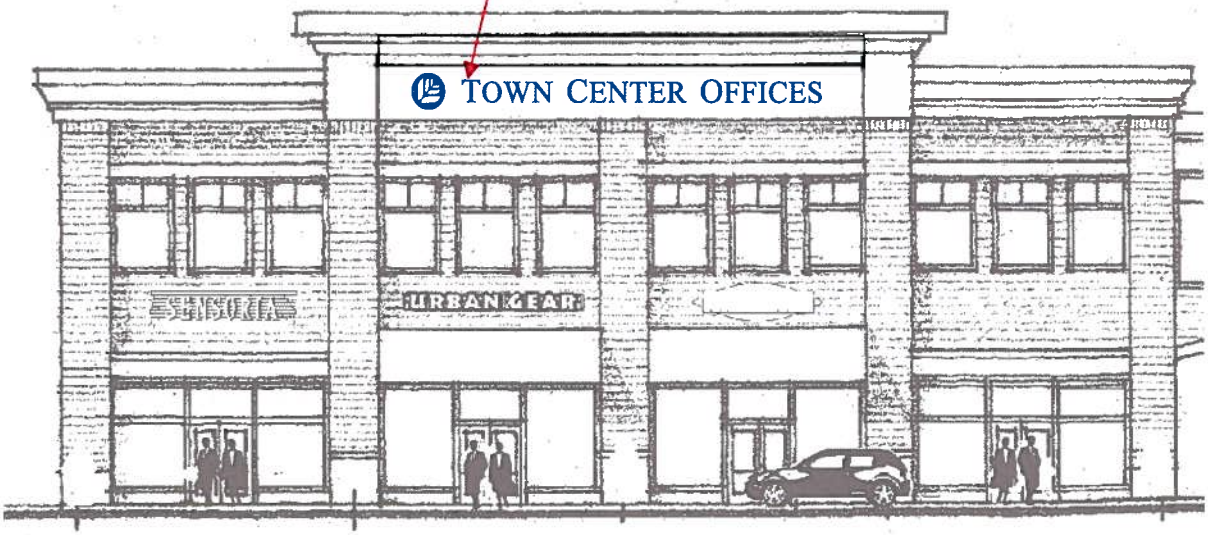

Example 2 SCALE: 1/16"=1'-0"

Project Identification signs shall not exceed an area of 105 s.f. and shall be limited to project name and/or logo.

Sign designs shall complement the architectural design and materials of the building and shall use the standard typography.

Note: All signs, graphics and lettering are subject to the approval of the Lansdowne Conservancy.

Building Mounted Project Identification Signs: Type UP7

PROPOSED REGULATIONS:
Building Mounted Project Identification Signs

- 105 SF total area per sign
- 1 sign per facade
- Illuminated individual channel letters or Non-illuminated individual letters

Note: This sign shall not reflect or cast glare, directly or indirectly, on public roads or adjacent properties. There shall be no glare on roadways as a result of this illumination.

Example 3 SCALE: 1/32"=1'-0"

Project Identification signs shall not exceed an area of 105 s.f. and shall be limited to project name and/or logo.

Sign designs shall complement the architectural design and materials of the building and shall use the standard typography.

Note: All signs, graphics and lettering are subject to the approval of the Lansdowne Conservancy.

Tenant Sidewalk Signs: Type UP8

PROPOSED REGULATIONS:
Portable Sidewalk Signs

- 6 SF total area per sign
- 1 sign per tenant maximum
- Non-illuminated signs

SCALE: 3/4"=1'-0"

Note: Signs shown as design examples only

One sidewalk sign is permitted per Tenant. Sidewalk signs may be two-sided and must not be larger than 2 feet wide by 3 feet tall. Signs should not be illuminated.

Sidewalk signs should be created from durable materials. Prohibited materials for sidewalk signs include glass, breakable materials, laminated paper, vinyl, plastic, or PVC piping.

Note: All signs, graphics and lettering are subject to the approval of the Lansdowne Conservancy.

Housekeeping Signs - Small - Permanent: Type HP1

PROPOSED REGULATIONS:
Freestanding Housekeeping Signs

- 3 SF total area per sign (graphics on one side)
- Non-illuminated signs

DESCRIPTION:
Post: 4" x 4" PVC posts painted Black (M3)
Sign: 1/8" thick fiberglass sign face (3 pieces) painted Black (M3) and Red (M1)
1/8" thick fiberglass backer panel painted Gold (M2)
½"reveals

GRAPHICS/ LETTERING:
Gold vinyl logo
White vinyl copy
Font: Times New Roman (All uppercase)
Copy centered on name panel

INSTALLATION:
Concrete footing

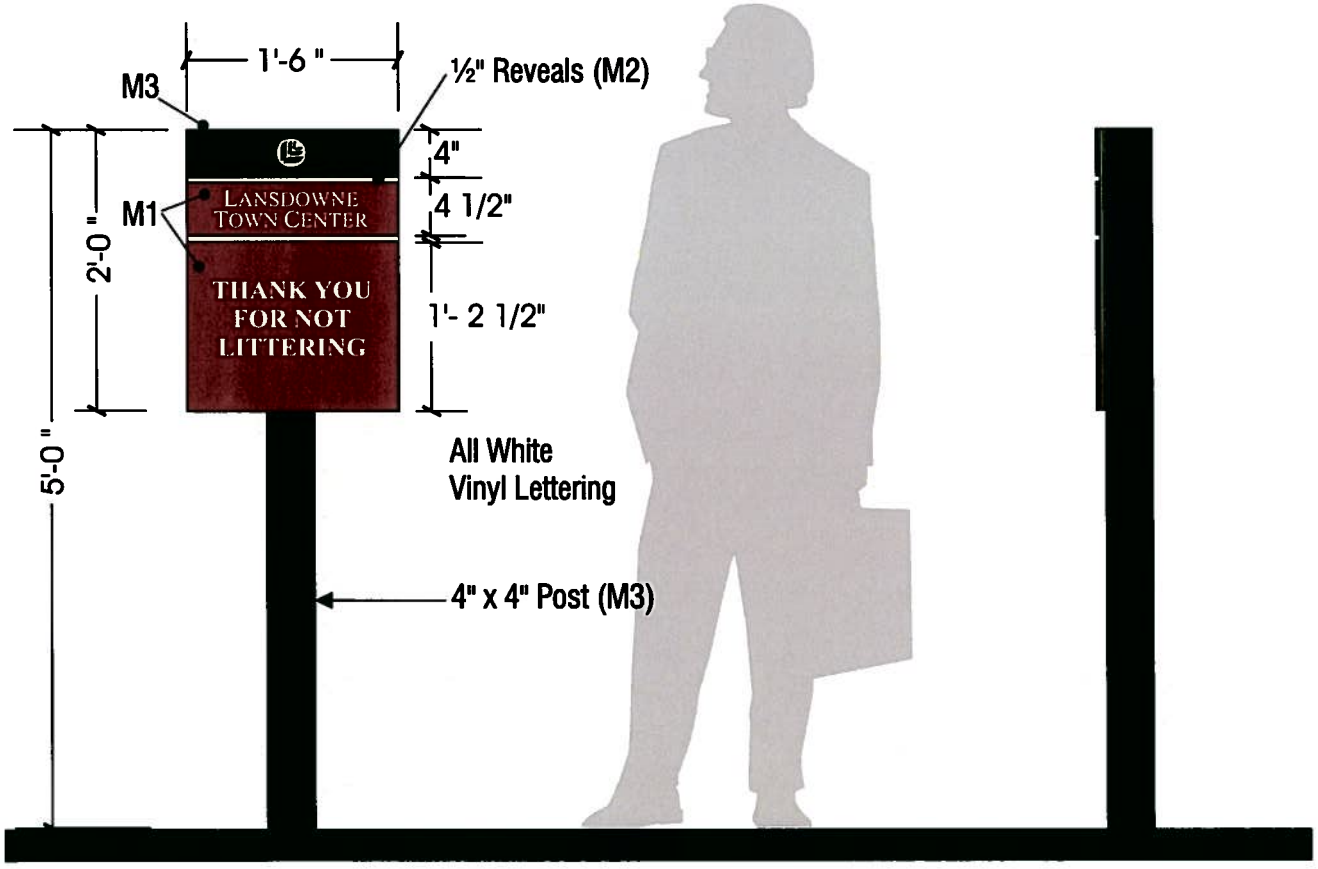

FRONT ELEVATION
SCALE: 3/4"=1'-0"

SIDE VIEW

Note: Message shown as example only

Housekeeping Signs - Small - Temporary: Type HT1

PROPOSED REGULATIONS:
Freestanding Housekeeping Signs

- 3 SF total area per sign (graphics on one side)
- Non-illuminated signs

DESCRIPTION:
Post: 4" x 4" PVC posts painted Black (M3)
Sign: 1/2" thick Lustreboard sign face (3 pieces) painted Black (M3) and Red (M1)
1/2" thick Lustreboard backer panel or 3/4" thick Lustreboard panel with ½"H x 1/4"D reveals routed out and painted Gold (M2)

GRAPHICS/ LETTERING:
Gold vinyl logo
White vinyl copy
Font: Times New Roman (All uppercase)
Copy centered on name panel

INSTALLATION:
Concrete footing

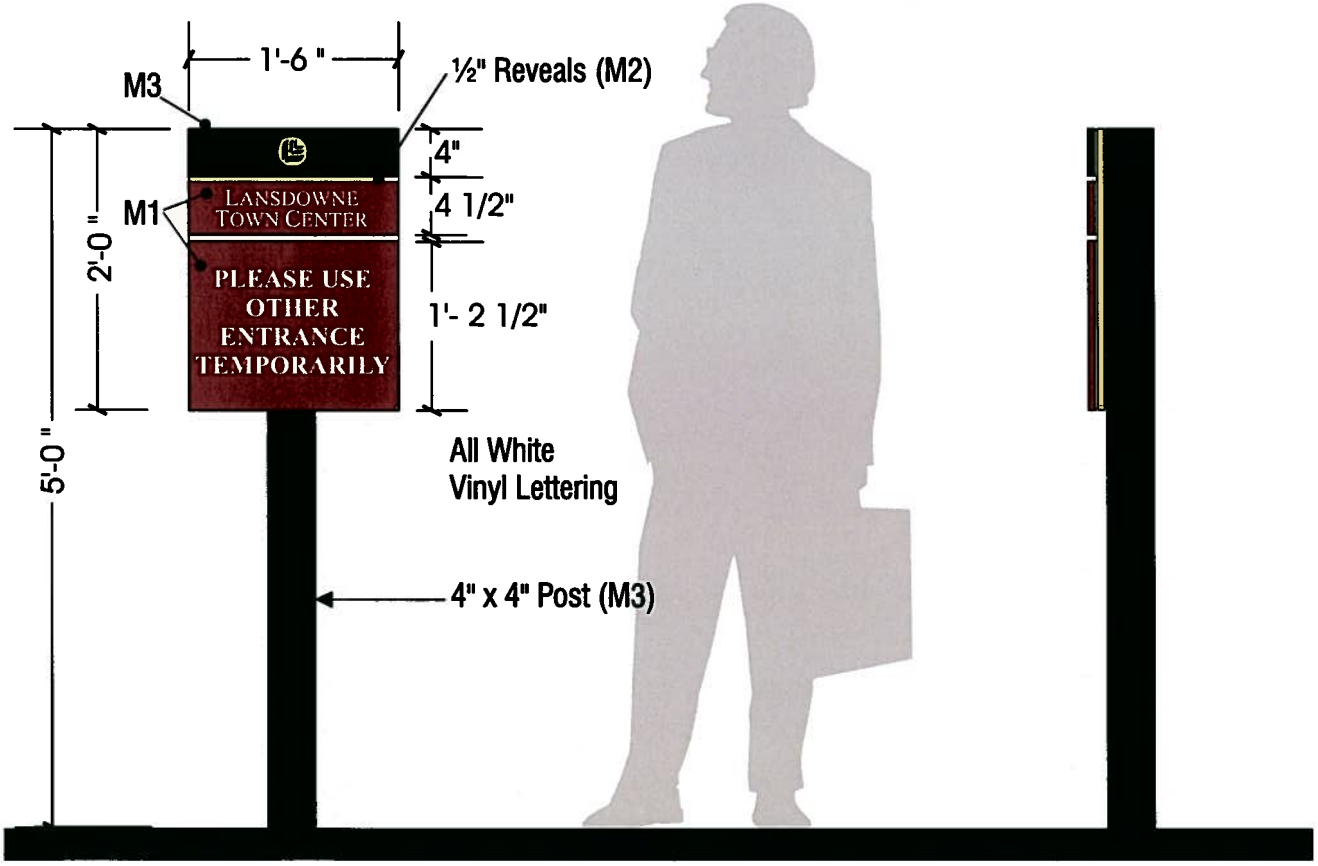

FRONT ELEVATION
SCALE: 3/4"=1'-0"

SIDE VIEW

Note: Message shown as example only

Housekeeping Signs - Large - Temporary: Type HT2

PROPOSED REGULATIONS:
Freestanding Housekeeping Signs

- 12 SF total area per sign (graphics on one side)
- Non-illuminated signs

DESCRIPTION:
Post: 4" x 4" PVC posts painted Black (M3)
Sign: 1/2" thick Lustreboard sign face (3 pieces) painted Black (M3) and Red (M1)
1/2" thick Lustreboard backer panel or 3/4" thick Lustreboard panel with 3/4"H x 1/4"D reveals routed out and painted Gold (M2)

GRAPHICS/ LETTERING:
Gold vinyl logo
White vinyl copy
Font: Times New Roman (All uppercase)
Copy centered on name panel

INSTALLATION:
Concrete footing

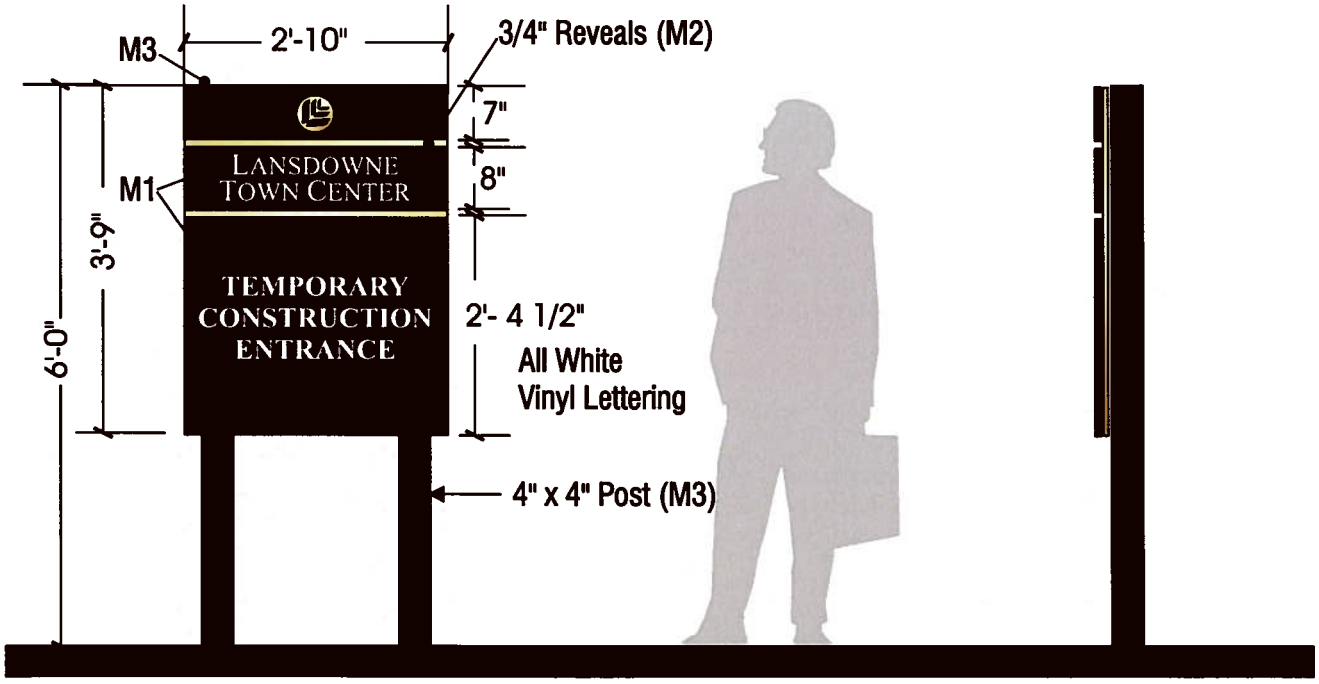

FRONT ELEVATION
SCALE: 1/2"=1'-0"

SIDE VIEW

Note: Message shown as example only

Marketing Signs - Commercial: Type M1

PROPOSED REGULATIONS:
Freestanding Commercial Marketing Signs

- 18 SF total area per sign (graphics on one side)
- Non-illuminated signs

DESCRIPTION:
Post: 4" x 4" PVC posts painted Black (M3)
Sign: 1/2" thick Lustreboard sign face (3 pieces) painted Black (M3) and Red (M1)
1/2" thick Lustreboard backer panel or 3/4" thick Lustreboard panel with 3/4"H x 1/4"D reveals routed out and painted Gold (M2)

GRAPHICS/ LETTERING:
Gold vinyl logo
White vinyl copy
Font: Times New Roman (All uppercase)
Copy centered on sign

INSTALLATION:
Concrete footing

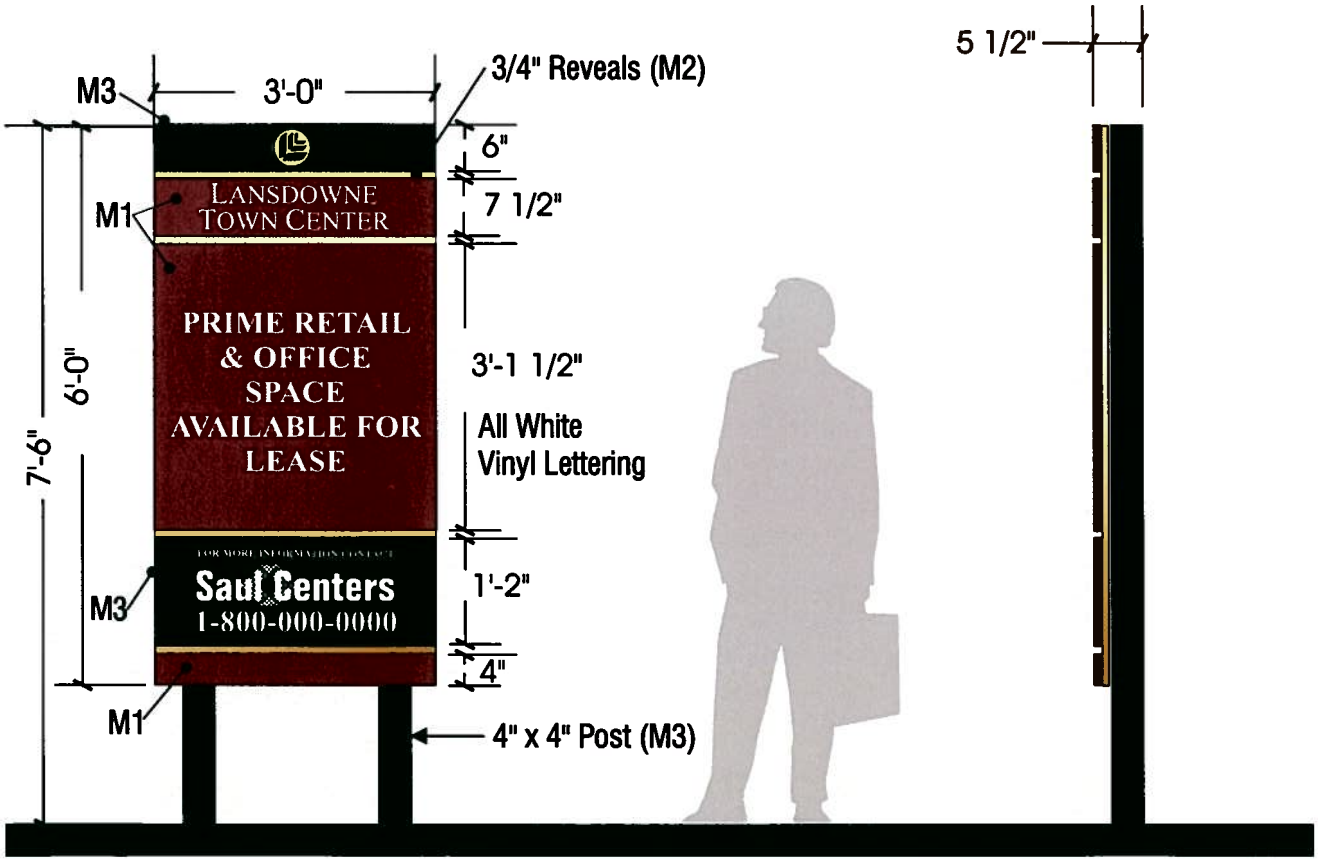

FRONT ELEVATION
SCALE: 1/2"=1'-0"

SIDE VIEW

Note: Message shown as example only

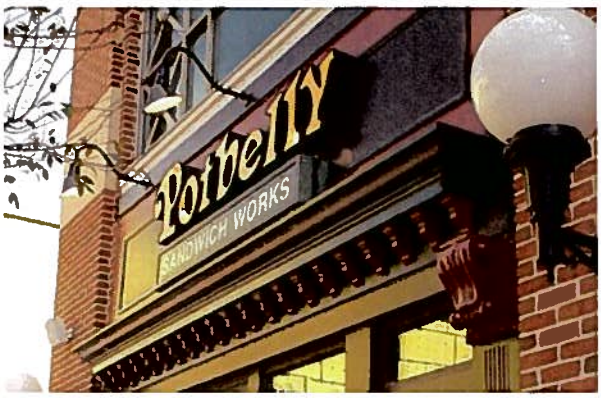

General Criteria

Tenants are encouraged to install signs above storefronts which are sets of individual letters. Several types of fabrication are acceptable. In all cases, it is important to conceal mechanical fasteners and electrical connections.

Tenants are encouraged to apply professional window graphics in gold leaf. Vinyl applications may also be acceptable, if the design and execution are professional and appropriate.

Tenants are encouraged to apply pedestrian level graphics, within the square footage allotments. Cast metal graphics, signs crafted in wood and glass are helpful in animating the streetscape.

Awnings and canopies will provide the Tenant an opportunity to install blade signs.

Most "box-type" signs are prohibited, unless specifically designed to integrate with the architecture of the store facade, with prior approval of the Lansdowne Conservancy. Paper signs, crude or primitive signs, flashing lights or any sign type that may present a hazard to the public is prohibited. Signs prohibited by Loudoun County ordinance are prohibited at Lansdowne Town Center.

Type 1- Internally Illuminated Letters

SIGNAGE: Individual letters with opaque sides and translucent face, or individual translucent letters as cut-outs or push throughs of opaque face recessed into opaque panels

LIGHTING: Concealed lamp/ transformer with backlit face

MOUNTING: Individual on building facade

ATTACHMENT: Concealed for all devices, clips wiring, tubes and other mechanisms

MATERIAL/ FINISH: Metal letters with plastic or glass face

Type 2 - Individual Back-Lit Letters

SIGNAGE: Individual letters

LIGHTING: Concealed lamp/ transformer,with back-lit halo effect

MOUNTING: Pinned off building facade

ATTACHMENT: Concealed for all devices, clips wiring, tubes and other mechanisms

MATERIAL/ FINISH: Metal or metallic finish on architectural plastic

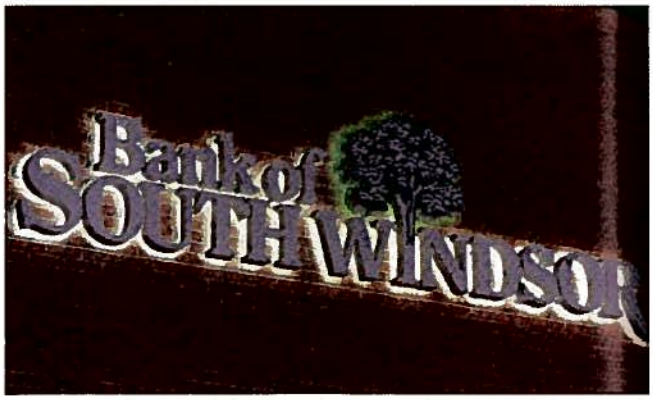

Type 3 - Front Illuminated Letters

SIGNAGE: Panel or individual letters carved, flush or raised

LIGHTING: Low voltage lighting

MOUNTING: On building facade

ATTACHMENT: Concealed for all devices, clips wiring, tubes and other mechanisms

MATERIAL/ FINISH: Metal , wood or stone, metallic finish on architectural plastic

Type 4 - Canopy Mounted Signage

SIGNAGE: Illuminated letters with opaque sides and translucent face, or individual letters as cut- outs

LIGHTING: Concealed lamp/ transformer with backlit face or non-illuminated

MOUNTING: Signs to sit atop, below or affixed to the edge of canopy

ATTACHMENT: Concealed for all devices, clips wiring, tubes and other mechanisms

MATERIAL/ FINISH: Metal letters with translucent plastic or opaque metal face

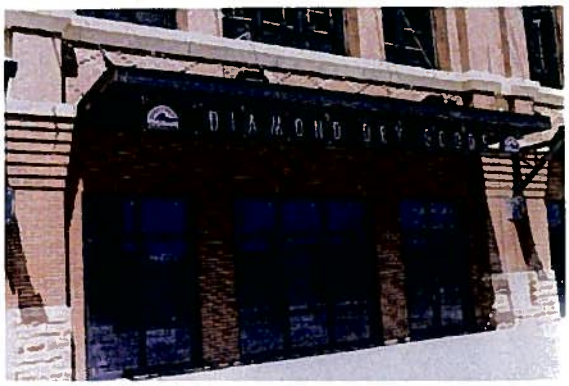

Type 5 - Bracket Mounted or Suspended Blade Sign

SIGNAGE: Individual, carved, etched, painted letters/ logo on panels of multiple shapes

LIGHTING: Internally illuminated translucent letters or low voltage lighting mounted to awning or canopy

MOUNTING: Metal bracket, tubes or chains

ATTACHMENT: Concealed for all wiring and other mechanisms

MATERIAL/ FINISH: Wood or metal with limited plastic accents

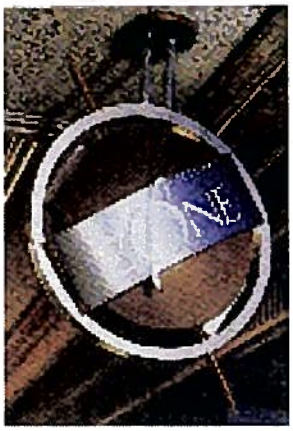

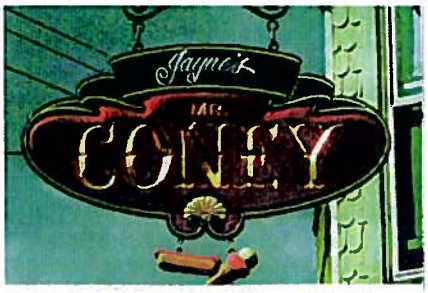

Type 6 - Painted or Etched on Glass

SIGNAGE: Individual letters or logo

LIGHTING: Back-lit, edge lit or front illumination

MOUNTING: Back side of glass required

MATERIAL/ FINISH: Frosted, etched, silkscreen flat or metallic, gold or silver leaf.
Unacceptable materials: paper, poster card taped to glass

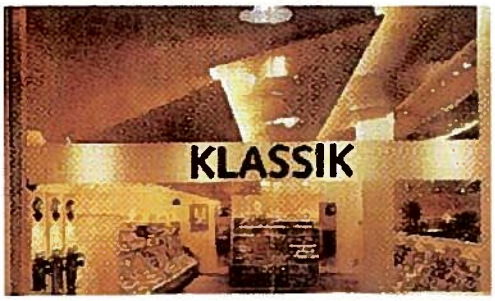

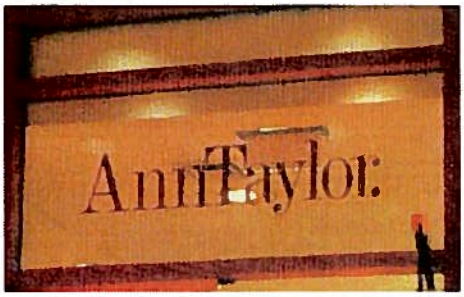

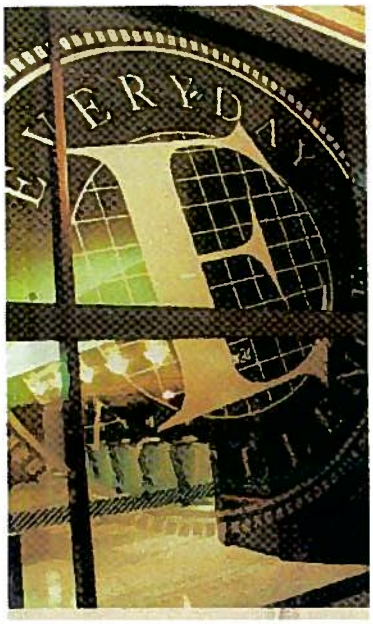

Type 7 - Painted on Fabric Awning

SIGNAGE: Individual letters or logo

LIGHTING: Non-illuminated

MOUNTING: Top or edge of awning
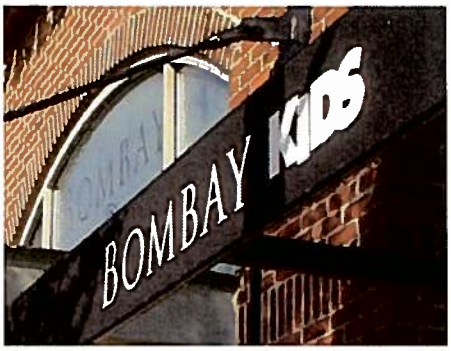
MATERIAL/ FINISH: Silkscreened