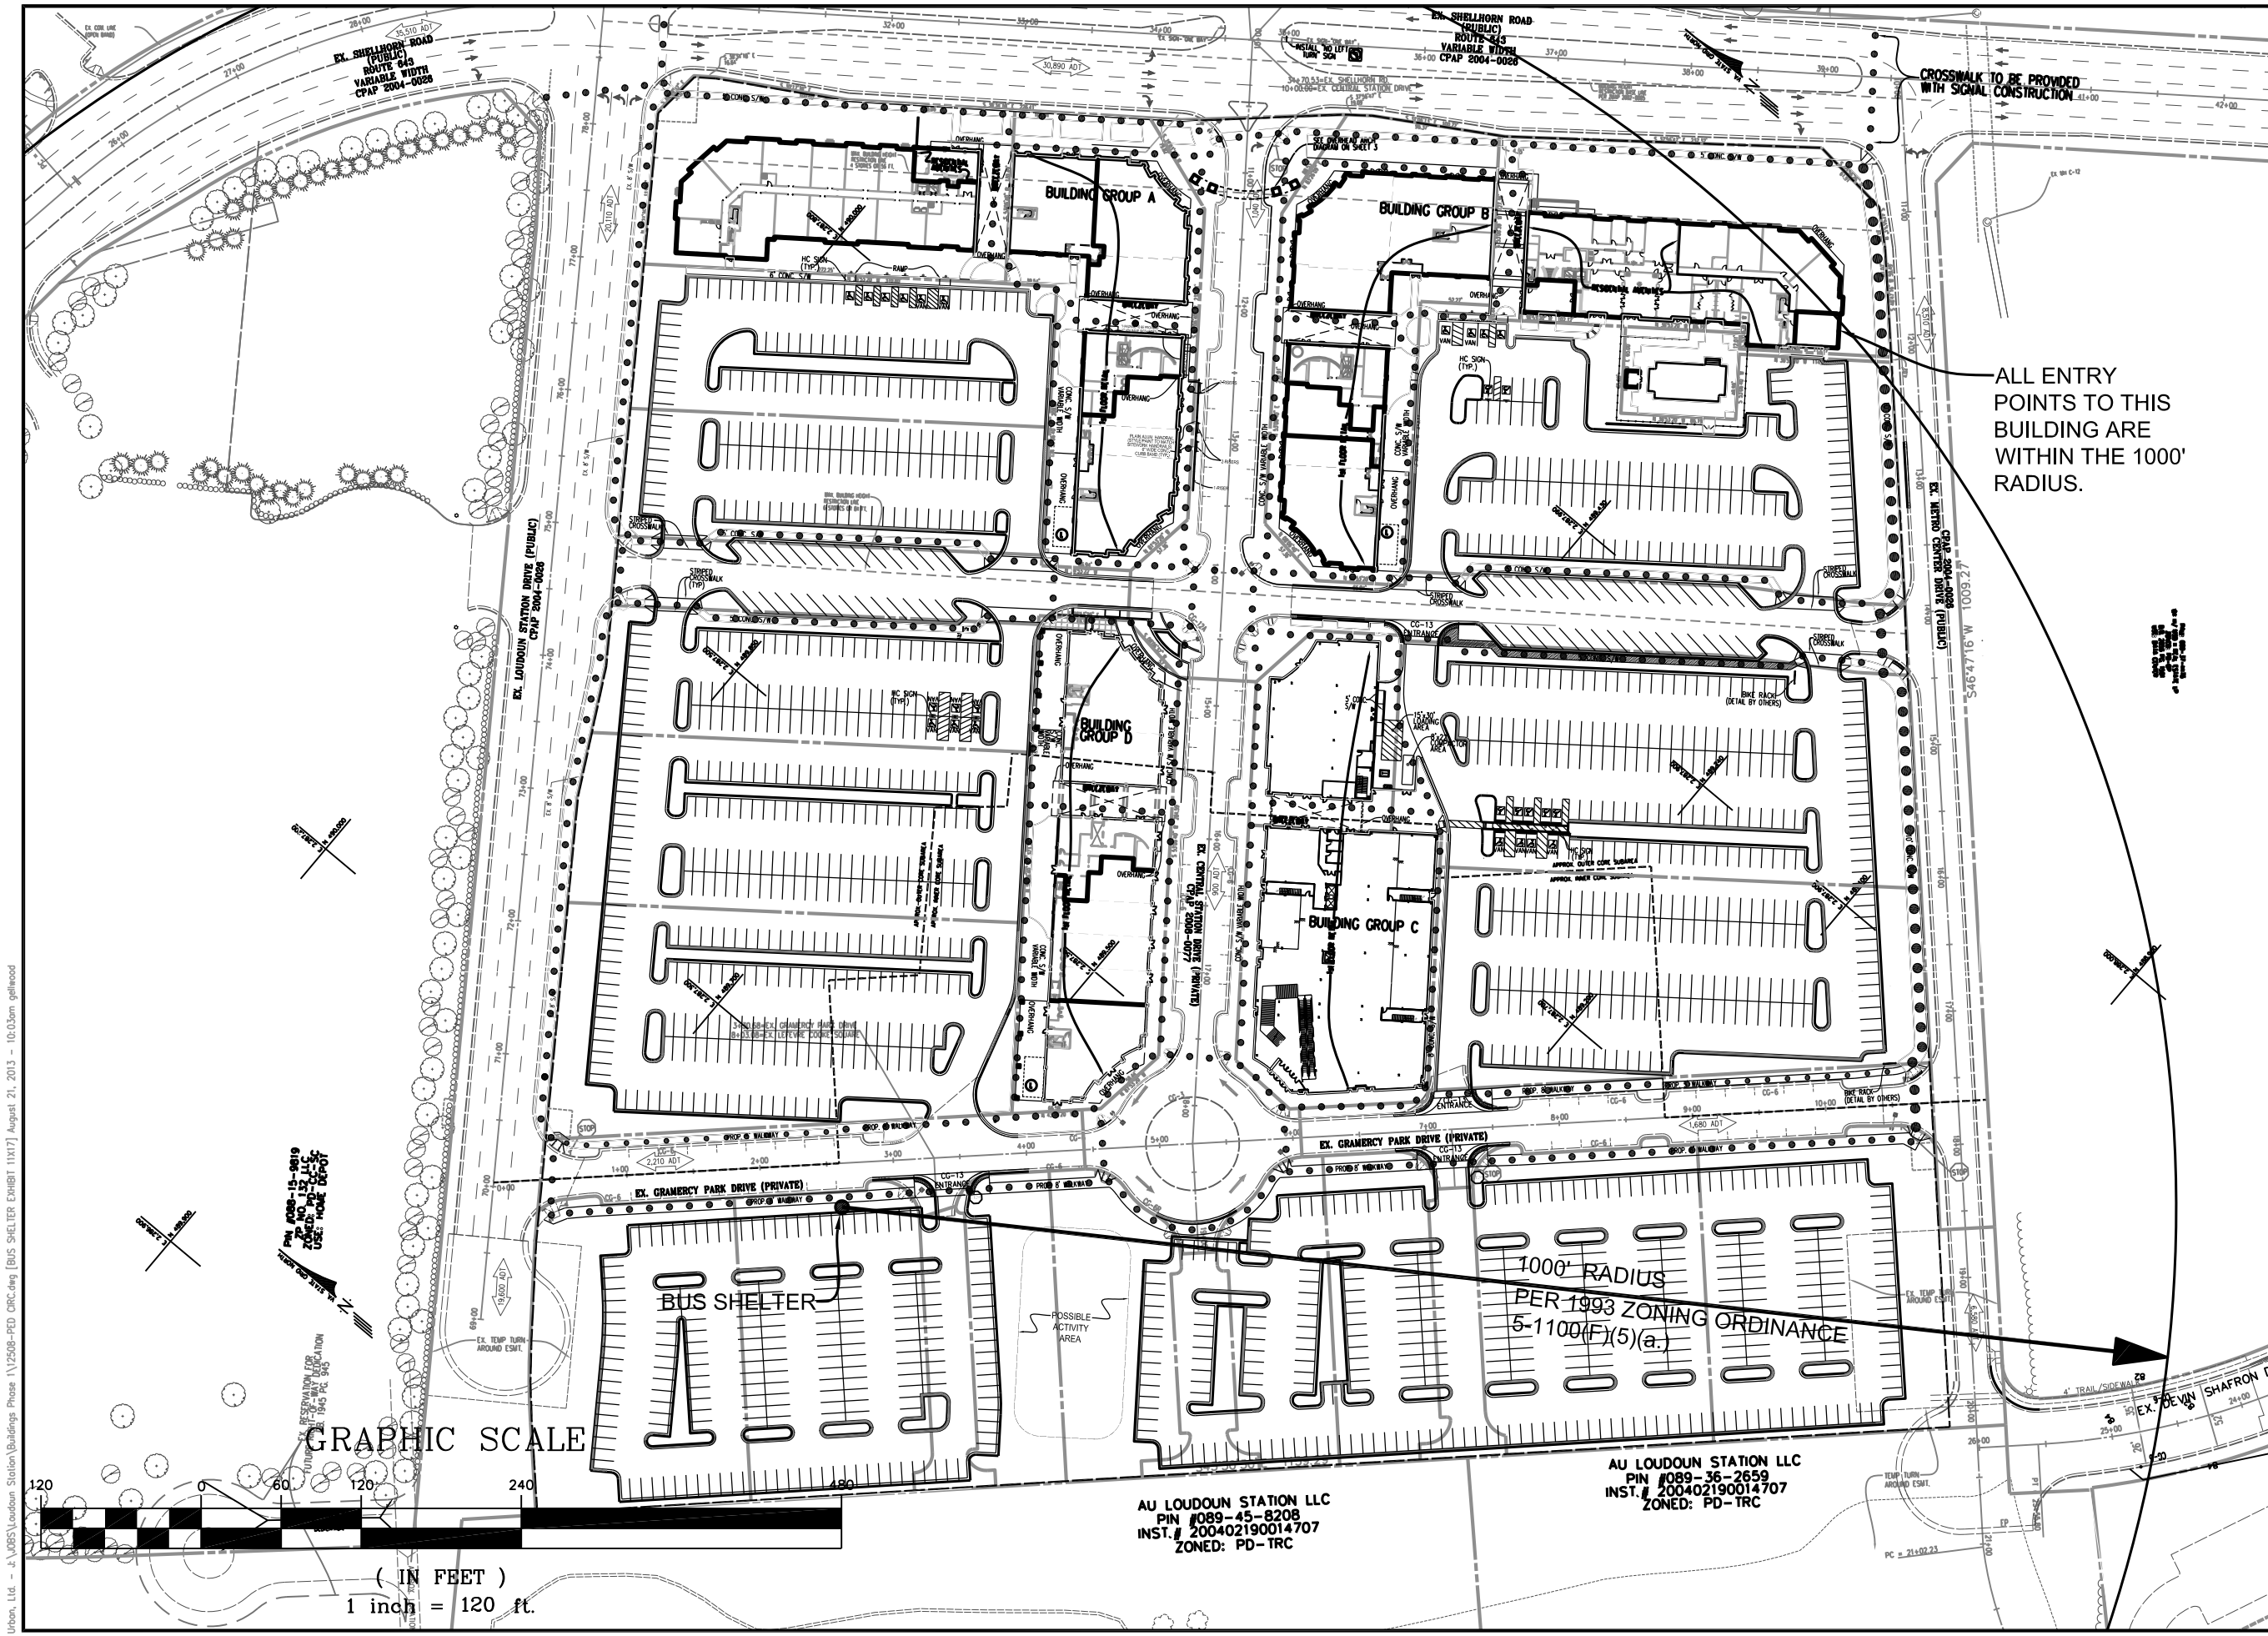

No.	DATE	DESCRIPTION

REVISIONS

PLAN DATE
08-20-13

urban
Urban, Ltd.
42043 Technology Court
Chantilly, Virginia 20151
Tel. 703-904-9006
www.urban-ltd.com
Planners Engineers Landscape Architects Land Surveyors

COMMONWEALTH OF VIRGINIA
BRIAN C. SIEBERT
Lic. No. 029-0416
8/20/13
PROFESSIONAL ENGINEER

EXHIBIT - TRANSPORTATION REDUCTION - TRANSIT

LOUDOUN STATION
PHASE 1 BUILDINGS
BROAD RUN ELECTION DISTRICT
LOUDOUN COUNTY, VA

SCALE: 1"=200'
C.I.: N/A
DATE: JAN. 2013

SHEET 1 OF 1

SP-12508

Urban, Ltd. - J:\JOBS\Loudoun Station\Buildings Phase 1\12508-PED ORC.dwg [BUS SHELTER EXHIBIT 11X17] August 21, 2013 - 10:03am gellwood